Route Log Progress Chart

DRAFT

Please Note: Errors and Omissions May Exist.
Contact the VTrans Mapping Unit with questions or concerns.

DISTRICT	TOWN	ROUTE
	ETE	I-91

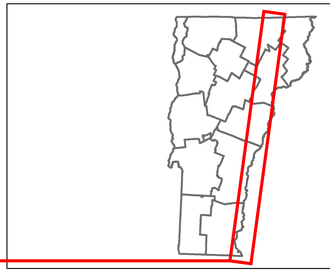

Base Map

1 in = 7 miles

Stick Diagram

- Town Boundary
- Village/UC Boundaries
- District Boundaries
- State/Town Highway Change
- Divided Highway Limits
- Ghost Section Boundary
- FAU Limits
- Streams
- Town Center
- Primary Structures
- Secondary Structures
- Stations (Feet)
- Railroad Crossings
- Divided State Highway
- State Highway
- Divided Class 1 Town Highway
- Class 1 Town Highway

Scale: 1 INCH = 2000 FEET

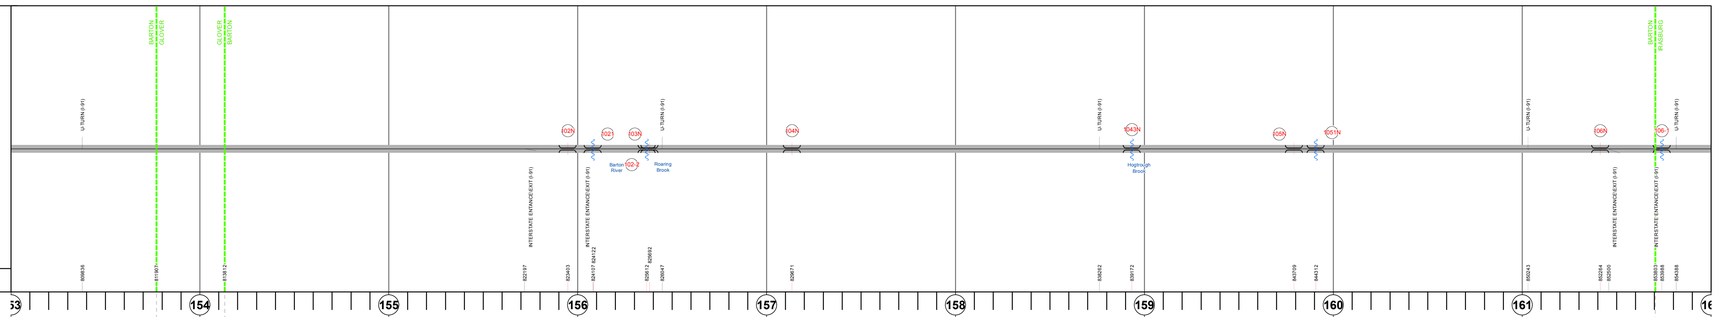

Road Widths

	Travellane	Roadway	Lane Count	Base	Subbase
153 – 156	12	24	2	Two 2 1/2" Plant Mix Base Courses	24" Crushed Rock
156 – 157	12	24	2	Two 2 1/2" Plant Mix Base Courses	24" Crushed Rock
157 – 158	12	38	2	Two 2 1/2" Plant Mix Base Courses	24" Crushed Rock
158 – 159	12	24	2	Two 2 1/2" Plant Mix Base Courses	24" Crushed Rock
159 – 160	12	24	2	Two 2 1/2" Plant Mix Base Courses	24" Crushed Rock
160 – 161	12	24	2	Two 2 1/2" Plant Mix Base Courses	24" Crushed Rock
161 – 162	12	24	2	Two 2 1/2" Plant Mix Base Courses	24" Crushed Rock

Curves

3

Grades

-5 | -4.9 | +4.9 | -4

Historic Projects

- 2011: IM SURF(25)
- 2001: AC IM 091-3(10)
- 1989: IR 091-3(4)
- 1988: IR 091-3(3)
- 1979: I 91-3(38) Stage III
- 1977: I 091-3(37)
- 1973: I 91-3(10) C/S
- 1972: I 91-3(11)
- 1972: I 91-3(26)

Maintenance Garage

District 9 - Barton Garage

Traffic Counters

S6P002

Functional Class

1

Speed Zone

AADT Counts

	153 – 156	156 – 157	157 – 158	158 – 159	159 – 160	160 – 161	161 – 162
2012	4600		5200				6600
2011	4600		5200				6600
2010	4600		5100				6600
2009	4500		5200				5800
2008	4400		5200				5000

Crash Locations

2012 | 2011 | 2010 | 2009 | 2008

DESCRIPTION BLOCK

Bridge 102N:
Stringer/multi-beam or girder - 1971
Structure No. 200091102N10022
Length: 180'
Width: 39.4'
Under Clearance: 17.25'
Facility Carried: I 00091 ML
Bridge Type: 3 SPN CONT RLD BEAM
Features Intersected: I 91 OVER VT 16
Surface: Bituminous
Maintenance/Ownership: State

Culvert 1021:
Culvert - 1971
Structure No. 200091102110022
Length: 31'
Facility Carried: I 00091 ML
Bridge Type: TWIN CELL RC BOX
Features Intersected: BARTON RIVER
Maintenance/Ownership: State

Culvert 102-2:
Culvert - 1972
Structure No. 300091102210021
Length: 16'
Under Clearance: 12.0'
Facility Carried: I91
Bridge Type: RC BOX
Features Intersected: ROARING BROOK
Maintenance: State

Bridge 103N:
Stringer/multi-beam or girder - 1971
Structure No. 200091103N10022
Length: 102'
Width: 39.8'
Under Clearance: 14.25'
Facility Carried: I 00091 ML
Bridge Type: WELDED GIRDER
Features Intersected: I 91 OVER TH NO 4
Surface: Bituminous
Maintenance/Ownership: State

Bridge 104N:
Stringer/multi-beam or girder - 1971
Structure No. 200091104N10022
Length: 238'
Width: 39.4'
Under Clearance: 19.5'
Facility Carried: I 00091 ML
Bridge Type: 3SP CONT ROLLED BEAM
Features Intersected: I 91 OVER TH NO 5
Surface: Bituminous
Maintenance/Ownership: State

Culvert 1043N:
Culvert - 1972
Structure No. 300091H43N10021
Length: 18'
Under Clearance: 12.0'
Facility Carried: I91
Bridge Type: CONC ARCH CULVERT
Features Intersected: HOG TROUGH BROOK
Maintenance: State

Bridge 105N:
Stringer/multi-beam or girder - 1971
Structure No. 200091105N10022
Length: 89'
Width: 39.4'
Under Clearance: 16.0'
Facility Carried: I 00091 ML
Bridge Type: ROLLED BEAM
Features Intersected: I 91 OVER TH NO 6
Surface: Bituminous
Maintenance/Ownership: State

Culvert 1051N:
Culvert - 1972
Structure No. 300091H51N10021
Length: 6'
Under Clearance: 6.0'
Facility Carried: I91
Bridge Type: A.C.C.G.M.P.
Features Intersected: BROOK
Maintenance: State

Bridge 106N:
Stringer/multi-beam or girder - 1971
Structure No. 200091106N10022
Length: 200'
Width: 42.7'
Under Clearance: 15.83'
Facility Carried: I 00091 ML
Bridge Type: 3SP CONT WELDED GIR
Features Intersected: I 91 OVER US 5
Surface: Bituminous
Maintenance/Ownership: State

Culvert 106-1:
Culvert - 1972
Structure No. 300091106110111
Length: 8'
Under Clearance: 6.0'
Facility Carried: I91
Bridge Type: MULTIPLATE PIPE ARCH
Features Intersected: SWAMP DRAIN
Maintenance: State

Historic Projects

Retreatment, Resurface, Unknown, Bituminous Mix, Skinny Mix, Bituminous Seal, Bituminous Concrete, Bituminous Macadam, Cold Plane and Bituminous Concrete, Concrete, Gravel, Surface Treated Gravel, Plant Mix, Reclaimed Base and Bituminous Concrete

Functional Class

1 | 2 | 6 | 7 | 8 | 11 | 12 | 14 | 16 | 17 | 19

Speed Zones

SPEED 25 | SPEED 30 | SPEED 35 | SPEED 40 | SPEED 45 | SPEED 50 | SPEED 55 | SPEED 60 | SPEED 65

Curves: Left, Right

Grades: grade up, grade down

Road Widths (ft)

Traffic Counters (counter ID)

AADT (count)

Crash Locations: Fatal, Injury, Property Damage Only, Unknown Crash Type

Mileage by Functional Class By Sheet

91-3	1 - Rural - Principal Arterial - Interstate	9.000

Total Mileage: 9.000 mi

Mileage by Town By Sheet

ETE - I091-0000		9.0 of 177.432

Total Mileage: 9.0 mi

DISTRICT	TOWN	Date: 05/21/14	ROUTE
	ETE	18 of 20 TWN mileage: 153.0 to 162.0	I-91 ETE mileage: 153.0 to 162.0

For More Information Contact - Vermont Agency of Transportation, Policy, Planning and Intermodal Development Division - Mapping Unit, 1 National Life Drive, Montpelier, VT 05633-5001 Telephone: 802-828-2600.