Route Log Progress Chart

DRAFT

Please Note: Errors and Omissions May Exist.
Contact the VTrans Mapping Unit with questions or concerns.

DISTRICT	TOWN	ROUTE
2	ROCKINGHAM	Maj-0126

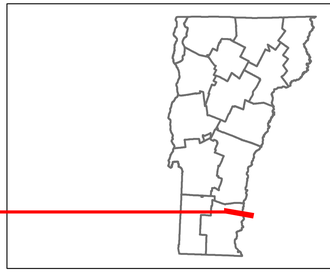

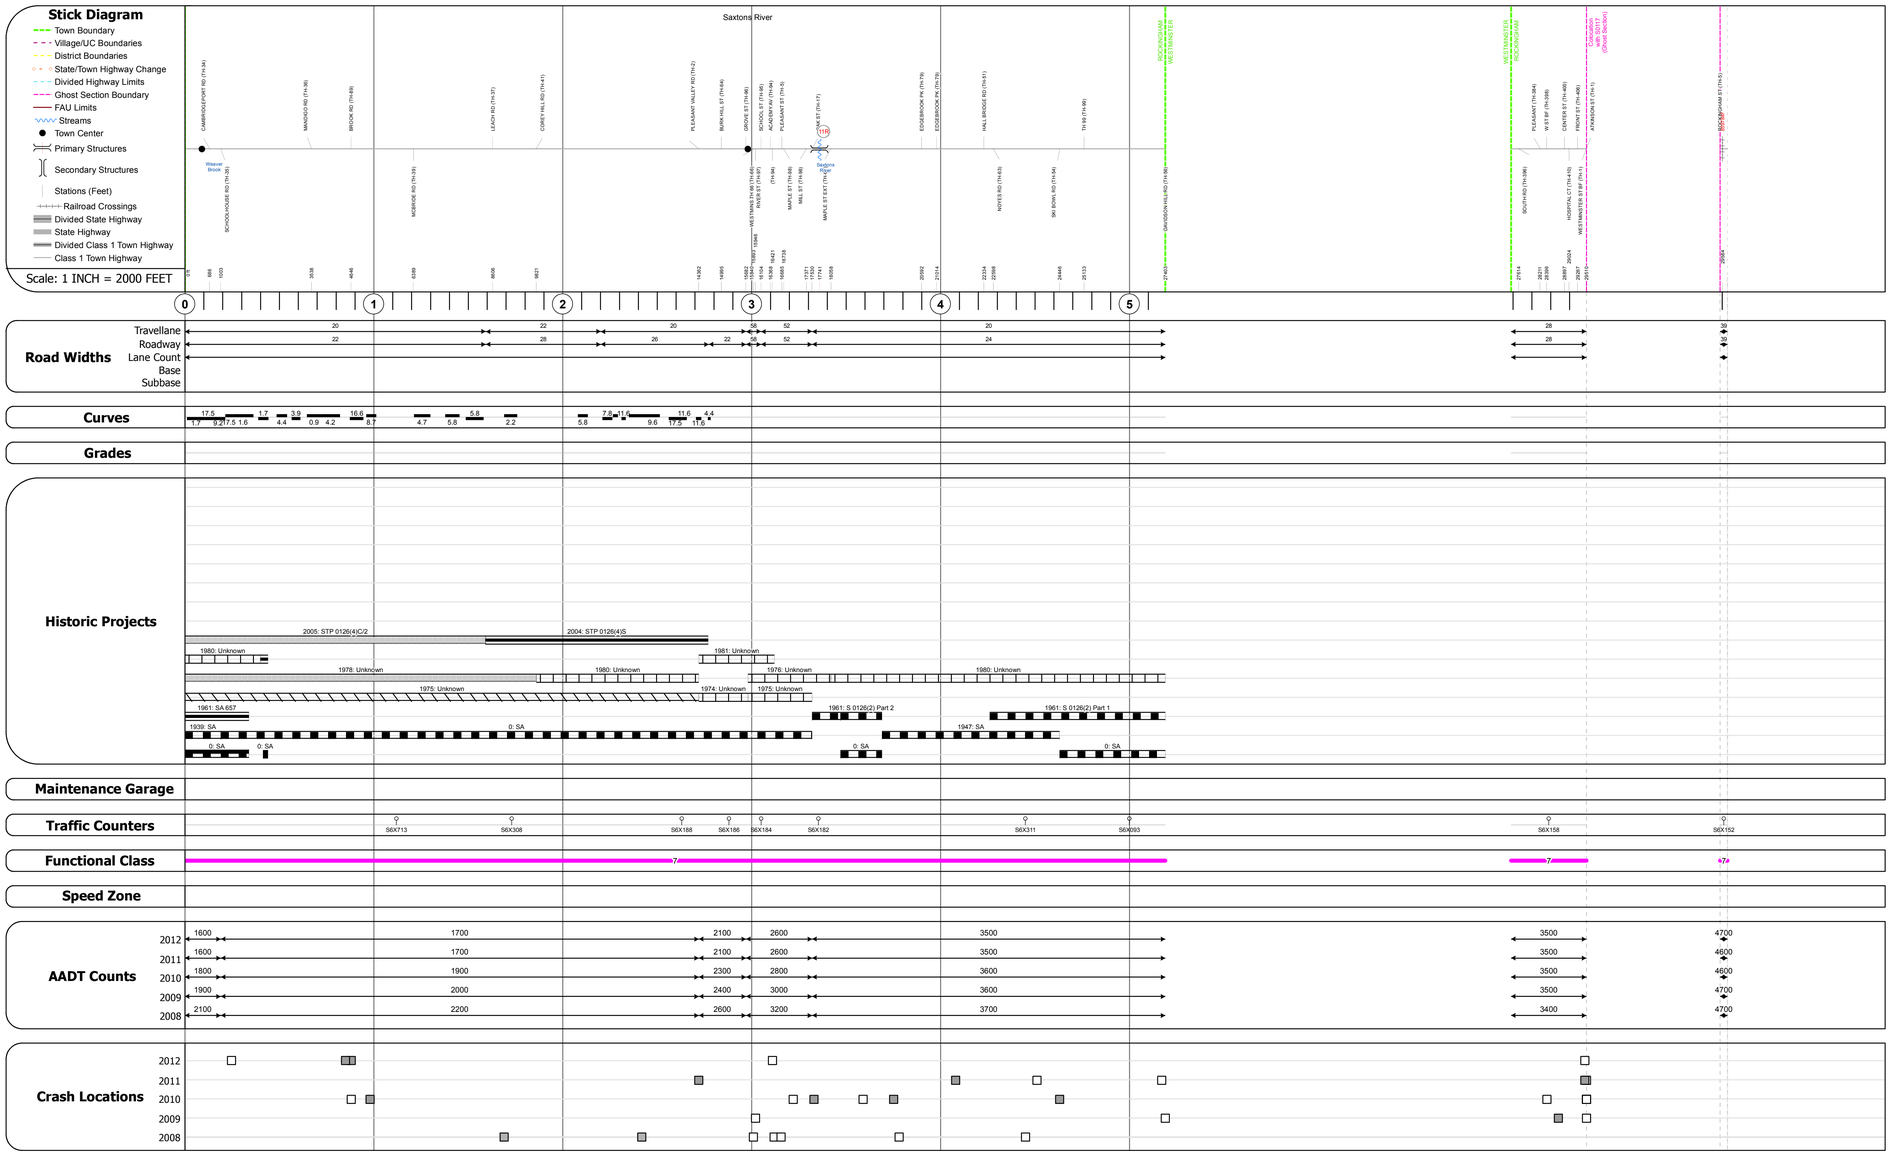

DESCRIPTION BLOCK

Bridge 11R:
Stringer/multi-beam or girder - 1954
Structure No. 200126011R13142
Length: 184'
Width: 29.8'
Facility Carried: TR 01 FAS 126
Bridge Type: 3 SPN CONT ROLLED BM
Features Intersected: SAXTONS RIVER
Surface: Bituminous
Maintenance/Ownership: Town

Historic Projects: Retreatment, Resurface, Unknown, Bituminous Mix, Skinny Mix, Bituminous Seal; Bituminous Concrete, Bituminous Macadam, Cold Plane and Bituminous Concrete, Concrete; Gravel, Surface Treated Gravel, Plant Mix, Reclaimed Base and Bituminous Concrete

Functional Class: 1, 2, 6, 7, 8, 11, 12, 14, 16, 17, 19

Speed Zones: 25, 30, 35, 40, 45, 50, 55, 60, 65

Curves: Left, Right

Grades: grade up, grade down

Road Widths: (ft)

Traffic Counters: (counter ID)

AADT: (count)

Crash Locations: Fatal, Injury, Property Damage Only, Unknown Crash Type

Mileage by Functional Class By Sheet

0126	7 - Rural - Major Collector	5.629

Total Mileage: 5.629 mi

Mileage by Town By Sheet

ROCKINGHAM - S01261314		5.629 of 5.629
Ghost Section - Maj-0117 (0.000 to 0.707)		0.707

Total Mileage: 5.629 mi

DISTRICT	TOWN	Date: 05/21/14	ROUTE
2	ROCKINGHAM	1 of 1 TWN mileage: 0.0 to 5.629	Maj-0126 ETE mileage: 8.3 to 13.929