Route Log Progress Chart

DRAFT

Please Note: Errors and Omissions May Exist.
Contact the VTrans Mapping Unit with questions or concerns.

DISTRICT	TOWN	ROUTE
5	MONKTON	Maj-0199

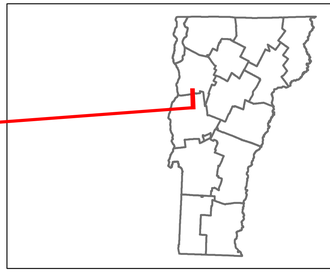

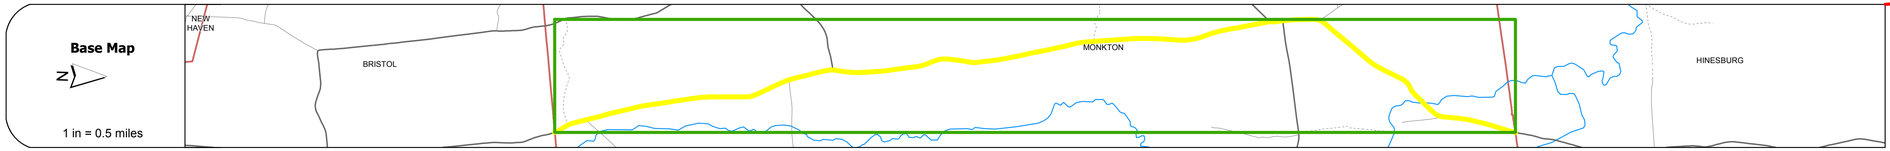

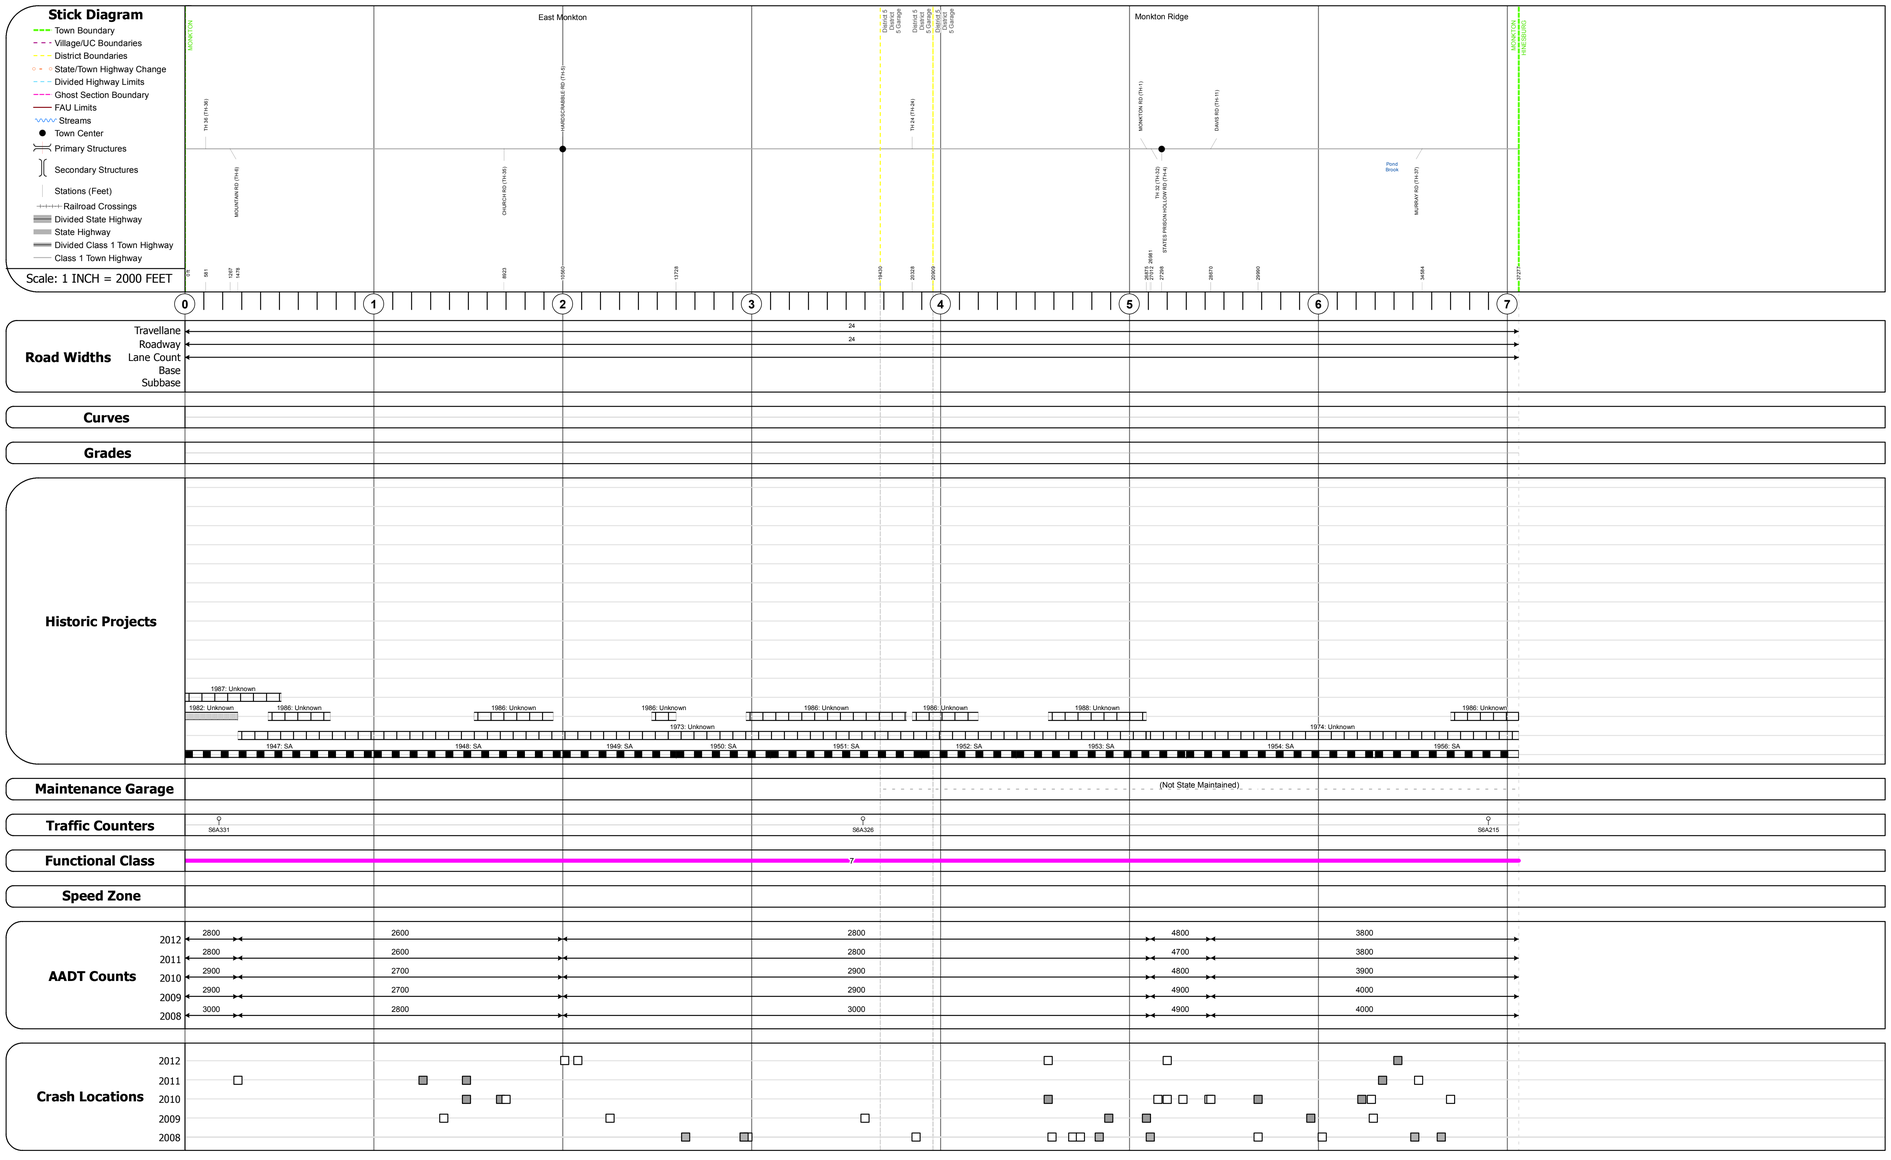

DESCRIPTION BLOCK

Historic Projects
Retreatment, Resurface, Unknown, Bituminous Mix, Skinny Mix, Bituminous Seal, Bituminous Concrete, Bituminous Macadam, Cold Plane and Bituminous Concrete, Concrete, Gravel, Surface Treated Gravel, Plant Mix, Reclaimed Base and Bituminous Concrete

Functional Class
1 7 12 17
2 8 14 19
6 11 16

Speed Zones
SPEED LIMIT 25 · 30 · 35 · 40 · 45 · 50 · 55 · 60 · 65

Curves
Left
Right

Grades
grade up
grade down

Road Widths (ft)

Traffic Counters (counter ID)

AADT (count)

Crash Locations
Fatal · Property Damage Only
Injury · Unknown Crash Type

Mileage by Functional Class By Sheet

0199	7 - Rural - Major Collector	7.060

Total Mileage: 7.060 mi

Mileage by Town By Sheet

MONKTON - S01990112		7.06 of 7.06

Total Mileage: 7.06 mi

DISTRICT	TOWN	Date: 05/21/14	ROUTE
5	MONKTON	1 of 1 TWN mileage: 0.0 to 7.06	Maj-0199 ETE mileage: 3.68 to 10.74