Route Log Progress Chart

DRAFT

Please Note: Errors and Omissions May Exist.
Contact the VTrans Mapping Unit with questions or concerns.

DISTRICT	TOWN	ROUTE
7	DANVILLE	Maj-0215

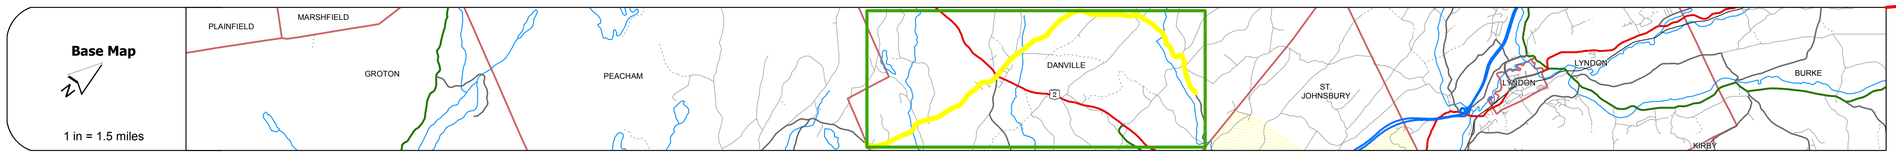

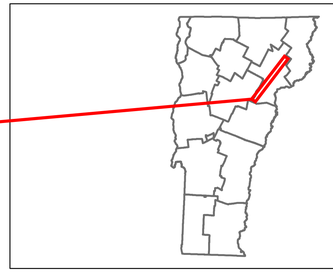

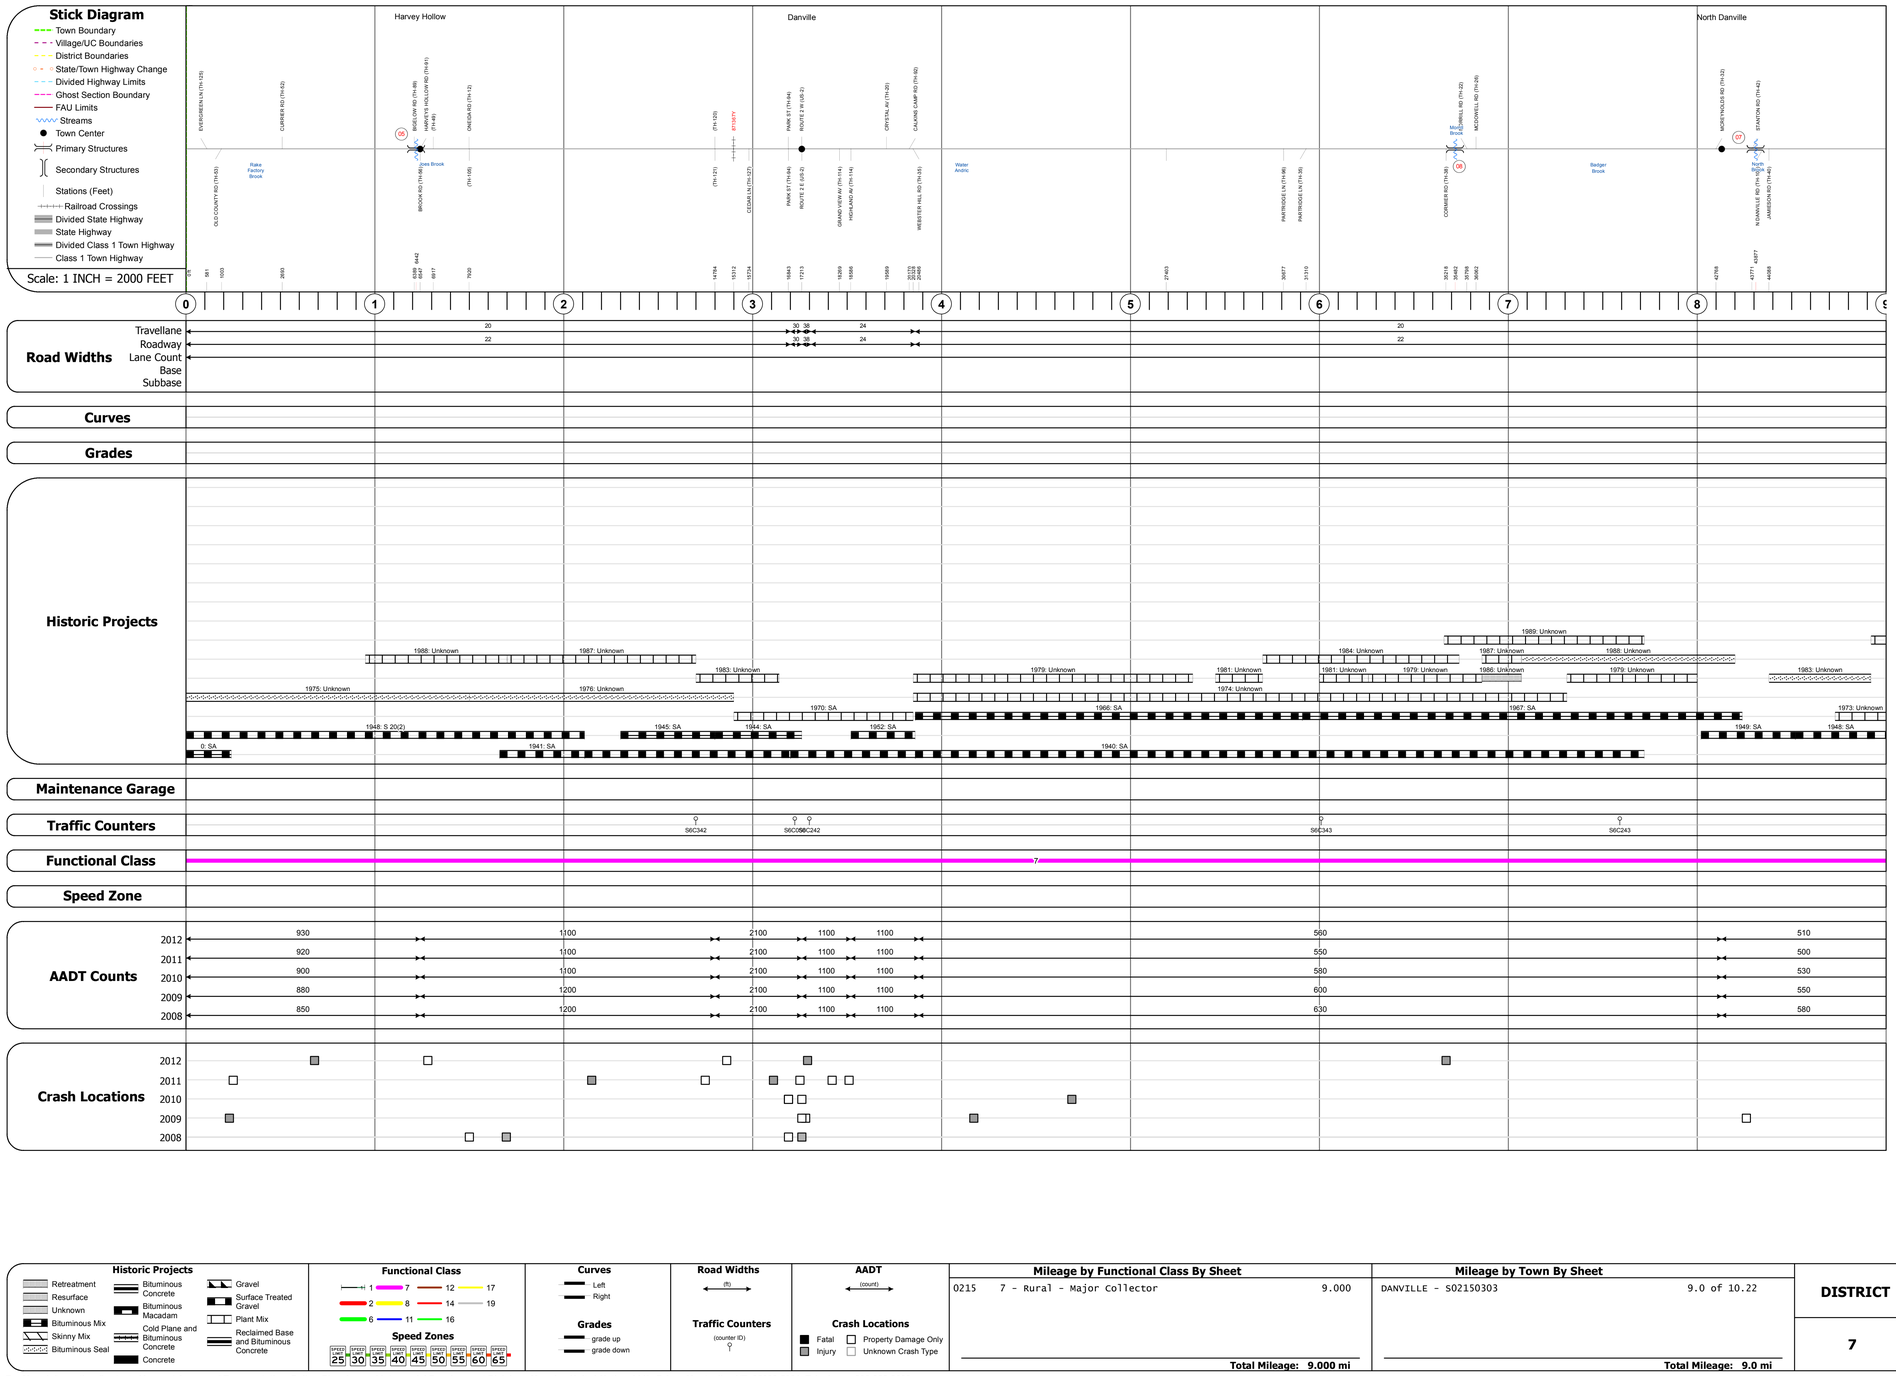

Road Widths

	Harvey Hollow	Danville	North Danville
Travellane	20	30 38 24	20
Roadway	22	30 38 24	22
Lane Count			
Base			
Subbase			

Curves

Grades

Historic Projects

1988: Unknown
1987: Unknown
1983: Unknown
1975: Unknown
1976: Unknown
1948: 9.20(2)
1945: SA
1944: SA
1970: SA
1952: SA
0: SA
1941: SA
1940: SA
1979: Unknown
1981: Unknown
1974: Unknown
1984: Unknown
1981: Unknown
1979: Unknown
1989: Unknown
1987: Unknown
1986: Unknown
1988: Unknown
1979: Unknown
1983: Unknown
1966: SA
1967: SA
1973: Unknown
1949: SA
1948: SA

Maintenance Garage

Traffic Counters

S6C342 S6C058 S6C242 S6C343 S6C243

Functional Class

7

Speed Zone

AADT Counts

	Harvey Hollow	Danville				North Danville	
2012	930	1100	2100	1100	1100	560	510
2011	920	1100	2100	1100	1100	550	500
2010	900	1100	2100	1100	1100	580	530
2009	880	1200	2100	1100	1100	600	550
2008	850	1200	2100	1100	1100	630	580

Crash Locations

2012
2011
2010
2009
2008

DESCRIPTION BLOCK

Bridge 5:
Tee Beam - 1929
Structure No. 200215000503032
Length: 44'
Width: 20.2'
Facility Carried: TR 03 FAS 215
Bridge Type: CONCRETE T-BEAM
Features Intersected: JOES BROOK
Surface: Bituminous
Maintenance/Ownership: Town

Bridge 8:
Stringer/multi-beam or girder - 1935
Structure No. 200215000803032
Length: 59'
Width: 19.8'
Facility Carried: TR 02 FAS 215
Bridge Type: ROLLED BEAM
Features Intersected: MORRILL BROOK
Surface: Bituminous
Maintenance/Ownership: Town

Bridge 7:
Slab - 1937
Structure No. 200215000703032
Length: 59'
Width: 21.1'
Facility Carried: TR 02 FAS 215
Bridge Type: PRESTRES VOIDED SLAB
Features Intersected: NORTH BROOK
Surface: Bituminous
Maintenance/Ownership: Town

Historic Projects
Retreatment, Resurface, Unknown, Bituminous Mix, Skinny Mix, Bituminous Seal
Bituminous Concrete, Bituminous Macadam, Cold Plane and Bituminous Concrete, Concrete
Gravel, Surface Treated Gravel, Plant Mix, Reclaimed Base and Bituminous Concrete

Functional Class
1 7 12 17
2 8 14 19
6 11 16
Speed Zones: 25 30 35 40 45 50 55 60 65

Curves: Left, Right
Grades: grade up, grade down
Road Widths (ft)
Traffic Counters (counter ID)
AADT (count)
Crash Locations: Fatal, Injury, Property Damage Only, Unknown Crash Type

Mileage by Functional Class By Sheet

0215	7 - Rural - Major Collector	9.000

Total Mileage: 9.000 mi

Mileage by Town By Sheet

DANVILLE - S02150303		9.0 of 10.22

Total Mileage: 9.0 mi

DISTRICT	TOWN	Date: 05/21/14	ROUTE
7	DANVILLE	1 of 2 TWN mileage: 0.0 to 9.0	Maj-0215 ETE mileage: 12.35 to 21.35