Route Log Progress Chart

DRAFT

Please Note: Errors and Omissions May Exist.
Contact the VTrans Mapping Unit with questions or concerns.

DISTRICT	TOWN	ROUTE
5	MIDDLEBURY	Urb-5926

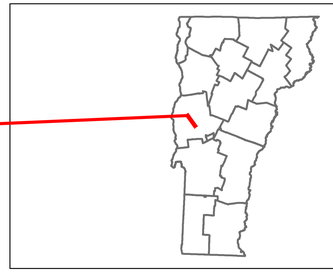

Base Map

1 in = 2,000 feet

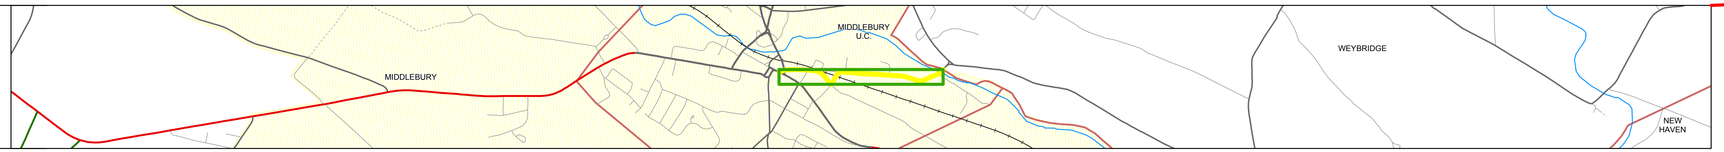

Stick Diagram

- Town Boundary
- Village/UC Boundaries
- District Boundaries
- State/Town Highway Change
- Divided Highway Limits
- Ghost Section Boundary
- FAU Limits
- Streams
- Town Center
- Primary Structures
- Secondary Structures
- Stations (Feet)
- Railroad Crossings
- Divided State Highway
- State Highway
- Divided Class 1 Town Highway
- Class 1 Town Highway

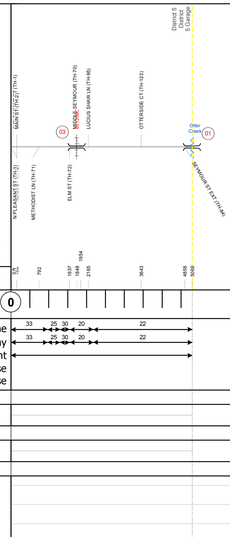

Road Widths

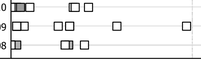

Curves

Grades

Historic Projects

Maintenance Garage

(Not State Maintained)

Traffic Counters

Functional Class

17

Speed Zone

AADT Counts

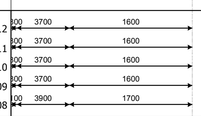

Crash Locations

DESCRIPTION BLOCK

Bridge 3:
Stringer/multi-beam or girder - 1992
Structure No. 205914000301112
Length: 54'
Height: 0.0'
Facility Carried: RAILROAD
Bridge Type: PST CONC THRU GIRDER
Features Intersected: VT RR OVER SEYMOUR ST.
Maintenance/Ownership: Other State Agencies

Bridge 1:
Arch - thru - 1820
Structure No. 205926000101112
Length: 201'
Height: 9.0'
Width: 9.0'
Weight Limit: 04
Facility Carried: CITY SEYMORE
Bridge Type: DB BARRL ARCH COV BR
Features Intersected: OTTER CREEK
2
Covered: OTTER CREEK
Surface: Timber
Maintenance/Ownership: City/Municipal

Historic Projects

- Retreatment
- Resurface
- Unknown
- Bituminous Mix
- Skinny Mix
- Bituminous Seal
- Bituminous Concrete
- Bituminous Macadam
- Cold Plane and Bituminous Concrete
- Concrete
- Gravel
- Surface Treated Gravel
- Plant Mix
- Reclaimed Base and Bituminous Concrete

Functional Class

1 7 12 17
2 8 14 19
6 11 16

Speed Zones

25 30 35 40 45 50 55 60 65

Curves

Left
Right

Grades

grade up
grade down

Road Widths (ft)

Traffic Counters (counter ID)

AADT (count)

Crash Locations

Fatal
Injury
Property Damage Only
Unknown Crash Type

Mileage by Functional Class By Sheet

5926	17 - Urban - Collector	0.960

Total Mileage: 0.960 mi

Mileage by Town By Sheet

MIDDLEBURY - S59260111	0.96 of 0.96

Total Mileage: 0.96 mi

DISTRICT	TOWN	Date: 05/22/14	ROUTE
5	MIDDLEBURY	1 of 1 TWN mileage: 0.0 to 0.96	Urb-5926 ETE mileage: 0.0 to 0.96

For More Information Contact - Vermont Agency of Transportation, Policy, Planning and Intermodal Development Division - Mapping Unit, 1 National Life Drive, Montpelier, VT 05633-5001 Telephone: 802-828-2600.