Route Log Progress Chart

DRAFT

Please Note: Errors and Omissions May Exist.
Contact the VTrans Mapping Unit with questions or concerns.

DISTRICT	TOWN	ROUTE
4	WOODSTOCK	US-4

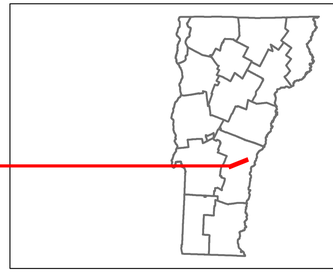

Base Map

1 in = 0.5 miles

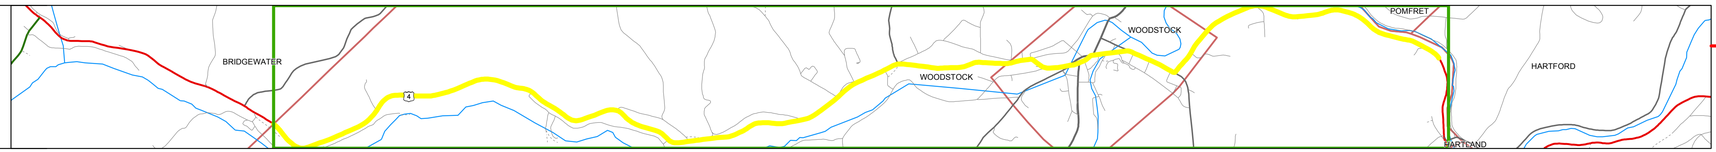

Stick Diagram

- Town Boundary
- Village/UC Boundaries
- District Boundaries
- State/Town Highway Change
- Divided Highway Limits
- Ghost Section Boundary
- FAU Limits
- Streams
- Town Center
- Primary Structures
- Secondary Structures
- Stations (Feet)
- Railroad Crossings
- Divided State Highway
- State Highway
- Divided Class 1 Town Highway
- Class 1 Town Highway

Scale: 1 INCH = 2000 FEET

Road Widths

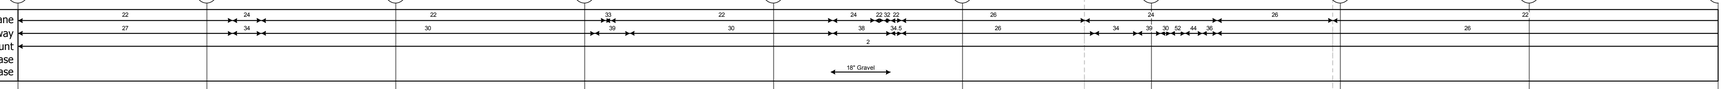

Curves

Grades

Historic Projects

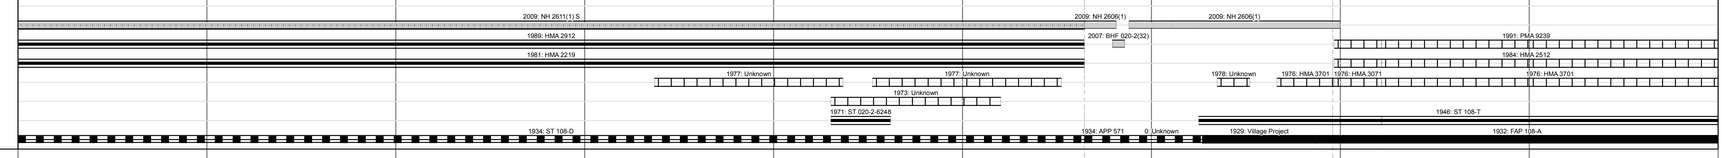

Maintenance Garage

Traffic Counters

Functional Class

Speed Zone

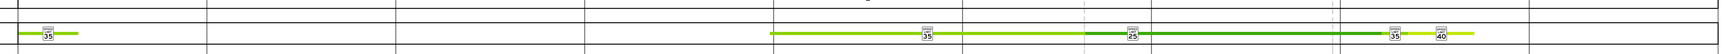

AADT Counts

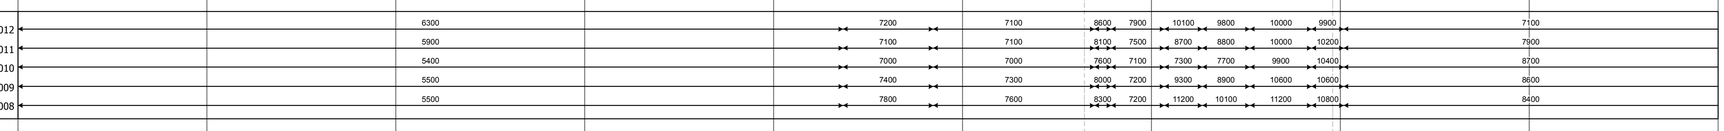

Crash Locations

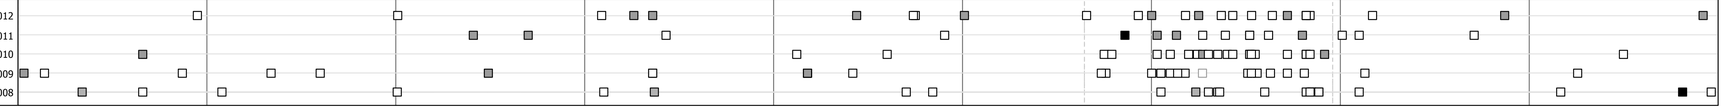

DESCRIPTION BLOCK

Bridge 47:
Slab - 1932
Structure No. 200020004714242
Length: 24'
Width: 37.0'
Facility Carried: US 00004 ML
Bridge Type: CONCRETE SLAB
Features Intersected: BROOK
Surface: Bituminous
Maintenance/Ownership: State

Bridge 48:
Slab - 1934
Structure No. 200020004814242
Length: 24'
Width: 42.3'
Facility Carried: US 00004 ML
Bridge Type: CONCRETE SLAB
Features Intersected: BROOK
Surface: Bituminous
Maintenance/Ownership: State

Culvert 49:
Culvert - 1971
Structure No. 300020004914241
Length: 6'
Under Clearance: 6.0'
Facility Carried: US4
Bridge Type: ACCGMP
Features Intersected: BROOK
Maintenance: State

Bridge 50:
Box beam or girders - multiple - 1939
Structure No. 200020005014242
Length: 203'
Width: 34.0'
Facility Carried: US 00004 ML
Bridge Type: 3SP CONT PRESTR BOXB
Features Intersected: OTTAUQUECHEE RIVER
Surface: Bituminous
Maintenance/Ownership: Town

Bridge 51:
Tee Beam - 1935
Structure No. 200020005114242
Length: 34'
Width: 54.2'
Facility Carried: US 00004 ML
Bridge Type: CONCRETE T-BEAM
Features Intersected: KEDRON BROOK
Surface: Bituminous
Maintenance/Ownership: Town

Historic Projects
Retreatment, Resurface, Unknown, Bituminous Mix, Skinny Mix, Bituminous Seal, Bituminous Concrete, Bituminous Macadam, Cold Plane and Bituminous Concrete, Concrete, Gravel, Surface Treated Gravel, Plant Mix, Reclaimed Base and Bituminous Concrete

Functional Class
1 Interstate, 2 Principal Arterial, 6 Minor Arterial, 7 Major Collector, 8 Minor Collector, 11 Local, 12 Ramp, 14 Unpaved, 16 Roundabout, 17 Pedestrian/Walkway, 19 Bike Path

Speed Zones
25, 30, 35, 40, 45, 50, 55, 60, 65

Curves: Left, Right

Grades: grade up, grade down

Road Widths (ft)

Traffic Counters (counter ID)

AADT (count)

Crash Locations: Fatal, Injury, Property Damage Only, Unknown Crash Type

Mileage by Functional Class By Sheet

020-2	2 - Rural - Principal Arterial	9.000

Total Mileage: 9.000 mi

Mileage by Town By Sheet

WOODSTOCK - U004-1424		9.0 of 9.648

Total Mileage: 9.0 mi

DISTRICT	TOWN	Date: 05/22/14	ROUTE
4	WOODSTOCK	1 of 2 TWN mileage: 0.0 to 9.0	US-4 ETE mileage: 43.249 to 52.249

For More Information Contact - Vermont Agency of Transportation, Policy, Planning and Intermodal Development Division - Mapping Unit, 1 National Life Drive, Montpelier, VT 05633-5001 Telephone: 802-828-2600.