Route Log Progress Chart

DRAFT

Please Note: Errors and Omissions May Exist.
Contact the VTrans Mapping Unit with questions or concerns.

DISTRICT	TOWN	ROUTE
7	WATERFORD	VT-18

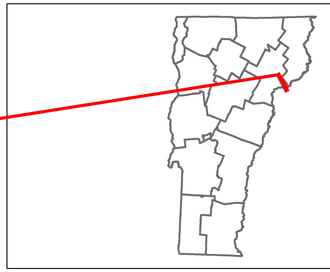

Base Map

1 in = 0.5 miles

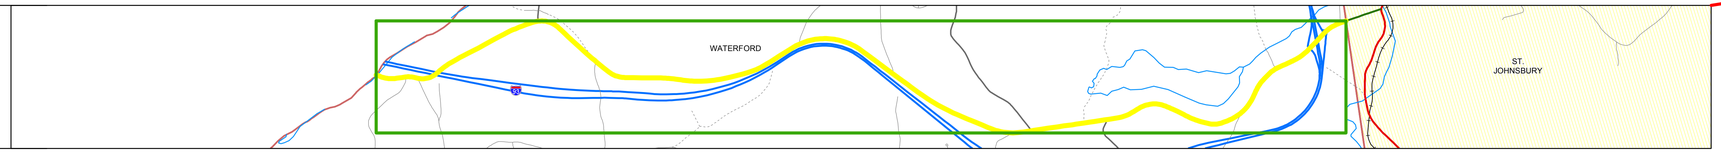

Stick Diagram

- Town Boundary
- Village/UC Boundaries
- District Boundaries
- State/Town Highway Change
- Divided Highway Limits
- Ghost Section Boundary
- FAU Limits
- Streams
- Town Center
- Primary Structures
- Secondary Structures
- Stations (Feet)
- Railroad Crossings
- Divided State Highway
- State Highway
- Divided Class 1 Town Highway
- Class 1 Town Highway

Scale: 1 INCH = 2000 FEET

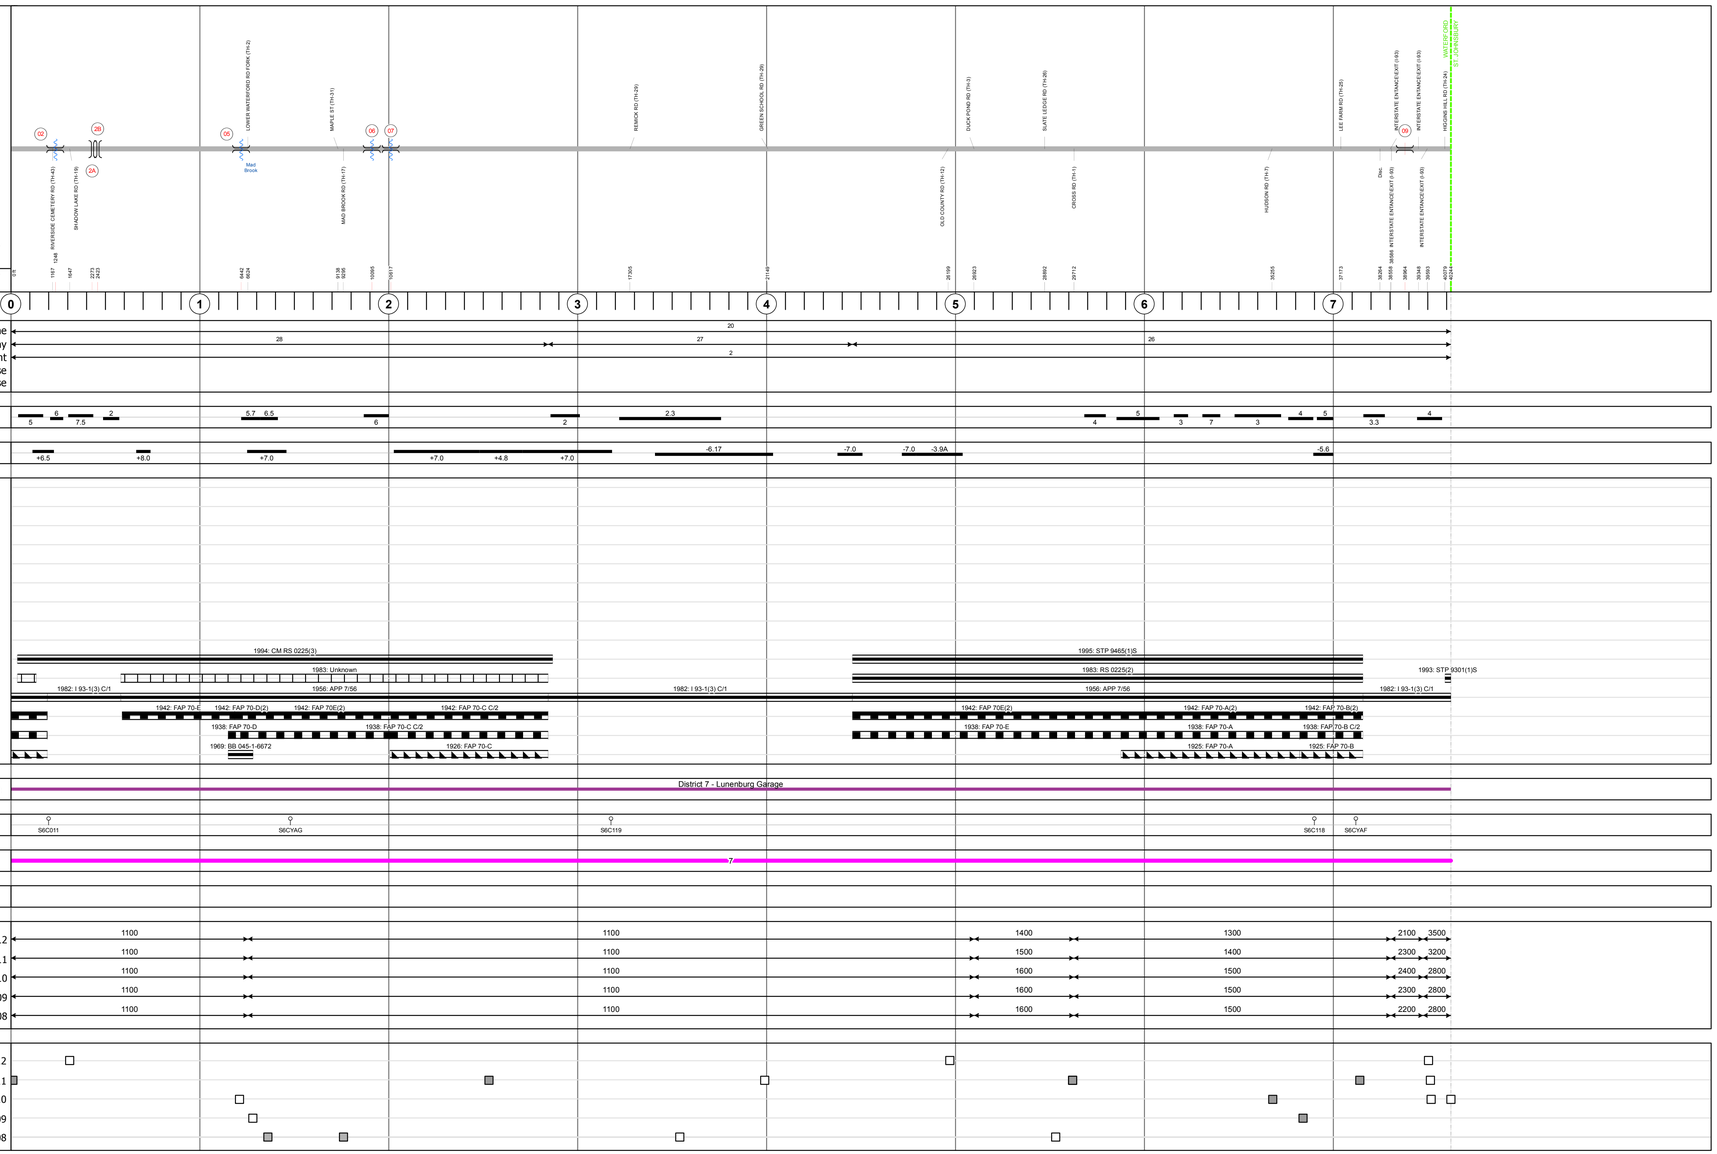

Road Widths

	0	1	2	3	4	5	6	7
Travellane			20					
Roadway		28		27			26	
Lane Count			2					
Base								
Subbase								

Curves

5 | 6 | 7.5 | 2 | 5.7 | 6.5 | 6 | 2 | 2.3 | 4 | .5 | 3 | 7 | 3 | 4 | 5 | 3.3 | 4

Grades

+6.5 | +8.0 | +7.0 | +7.0 | +4.8 | +7.0 | -6.17 | -7.0 | -7.0 | -3.9A | -5.6

Historic Projects

- 1994: CM RS 0225(3)
- 1983: Unknown
- 1982: I 93-1(3) C/1
- 1956: APP 7/56
- 1942: FAP 70-E
- 1942: FAP 70-D(2)
- 1942: FAP 70E(2)
- 1942: FAP 70-C C/2
- 1938: FAP 70-D
- 1938: FAP 70-C C/2
- 1969: BB 045-1-0672
- 1926: FAP 70-C
- 1995: STP 9465(1)S
- 1983: RS 0225(2)
- 1993: STP 9301(1)S
- 1982: I 93-1(3) C/1
- 1956: APP 7/56
- 1982: I 93-1(3) C/1
- 1942: FAP 70E(2)
- 1942: FAP 70-A(2)
- 1942: FAP 70-B(2)
- 1938: FAP 70-E
- 1938: FAP 70-A
- 1938: FAP 70-B C/2
- 1925: FAP 70-A
- 1925: FAP 70-B

Maintenance Garage

District 7 - Lunenburg Garage

Traffic Counters

S6C011 | S6CYAG | S6C119 | S6C118 | S6CYAF

Functional Class

7

Speed Zone

AADT Counts

	0	1	2	3	4	5	6	7
2012	1100	1100		1100	1100	1400	1300	2100 3500
2011	1100	1100		1100	1100	1500	1400	2300 3200
2010	1100	1100		1100	1100	1600	1500	2400 2800
2009	1100	1100		1100	1100	1600	1500	2300 2800
2008	1100	1100		1100	1100	1600	1500	2200 2800

Crash Locations

2012 | 2011 | 2010 | 2009 | 2008

DESCRIPTION BLOCK

Culvert 2:
Culvert - 1981
Structure No. 300225000203161
Length: 8'
Under Clearance: 8.0'
Facility Carried: VT18
Bridge Type: CGMPP
Features Intersected: BROOK
Maintenance: State

Bridge 2A:
Frame - 1982
Structure No. 200093001N03162
Length: 205'
Height: 0.0'
Weight Limit: 0
Facility Carried: I 00093 ML
Bridge Type: STEEL RIGID FRAME
Features Intersected: I 93 OVER VT 18

Bridge 2B:
Frame - 1982
Structure No. 200093001S03162
Length: 205'
Height: 0.0'
Weight Limit: 0
Facility Carried: I 00093 ML
Bridge Type: STEEL RIGID FRAME
Features Intersected: I 93 OVER VT 18

Culvert 5:
Culvert - 1969
Structure No. 300225000503161
Length: 9'
Under Clearance: 10.0'
Facility Carried: VT18
Bridge Type: CGMPP
Features Intersected: MAD BROOK
Maintenance: State

Bridge 6:
Slab - 1938
Structure No. 300225000603161
Length: 22'
Width: 32.2'
Under Clearance: 6.0'
Facility Carried: VT18
Bridge Type: CONCRETE SLAB
Features Intersected: MAD BROOK
Surface: Bituminous
Maintenance: State

Culvert 7:
Culvert - 1938
Structure No. 300225000703161
Length: 12'
Under Clearance: 5.0'
Facility Carried: VT18
Bridge Type: SLAB WID W R C BOX
Features Intersected: MAD BROOK
Maintenance: State

Bridge 9:
Stringer/multi-beam or girder - 1982
Structure No. 200225000903162
Length: 214'
Width: 51.0'
Under Clearance: 16.25'
Facility Carried: VT 00018 ML
Bridge Type: 2 SP CONT WLD PL GIR
Features Intersected: I 93 UNDER VT 18
Surface: Bituminous
Maintenance/Ownership: State

Historic Projects

Retreatment | Resurface | Unknown | Bituminous Mix | Skinny Mix | Bituminous Seal
Bituminous Concrete | Bituminous Macadam | Cold Plane and Bituminous Concrete | Concrete
Gravel | Surface Treated Gravel | Plant Mix | Reclaimed Base and Bituminous Concrete

Functional Class

1 | 2 | 6 | 7 | 8 | 11 | 12 | 14 | 16 | 17 | 19

Speed Zones

25 | 30 | 35 | 40 | 45 | 50 | 55 | 60 | 65

Curves

Left | Right

Grades

grade up | grade down

Road Widths (ft)

Traffic Counters (counter ID)

AADT (count)

Crash Locations

Fatal | Injury | Property Damage Only | Unknown Crash Type

Mileage by Functional Class By Sheet

0225 7 - Rural - Major Collector	7.622

Total Mileage: 7.622 mi

Mileage by Town By Sheet

WATERFORD - V018-0316	7.622 of 7.622

Total Mileage: 7.622 mi

DISTRICT	TOWN	Date: 05/22/14	ROUTE
7	WATERFORD	1 of 1 TWN mileage: 0.0 to 7.622	VT-18 ETE mileage: 0.0 to 7.622

For More Information Contact - Vermont Agency of Transportation, Policy, Planning and Intermodal Development Division - Mapping Unit, 1 National Life Drive, Montpelier, VT 05633-5001 Telephone: 802-828-2600.