VTrans Working to Get You There
Vermont Agency of Transportation

Route Log Progress Chart

DRAFT

Please Note: Errors and Omissions May Exist.
Contact the VTrans Mapping Unit with questions or concerns.

DISTRICT	TOWN	ROUTE
	ETE	I-89

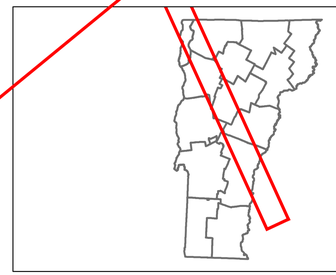

Base Map

1 in = 7.8 miles

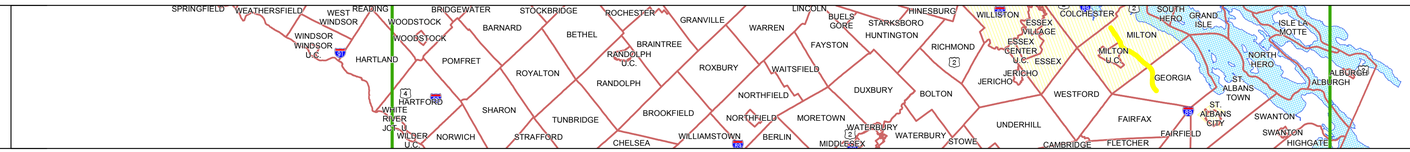

Stick Diagram

- Town Boundary
- Village/UC Boundaries
- District Boundaries
- State/Town Highway Change
- Divided Highway Limits
- Ghost Section Boundary
- FAU Limits
- Streams
- Town Center
- Primary Structures
- Secondary Structures
- Stations (Feet)
- Railroad Crossings
- Divided State Highway
- State Highway
- Divided Class 1 Town Highway
- Class 1 Town Highway

Scale:1in = 2000 FEET

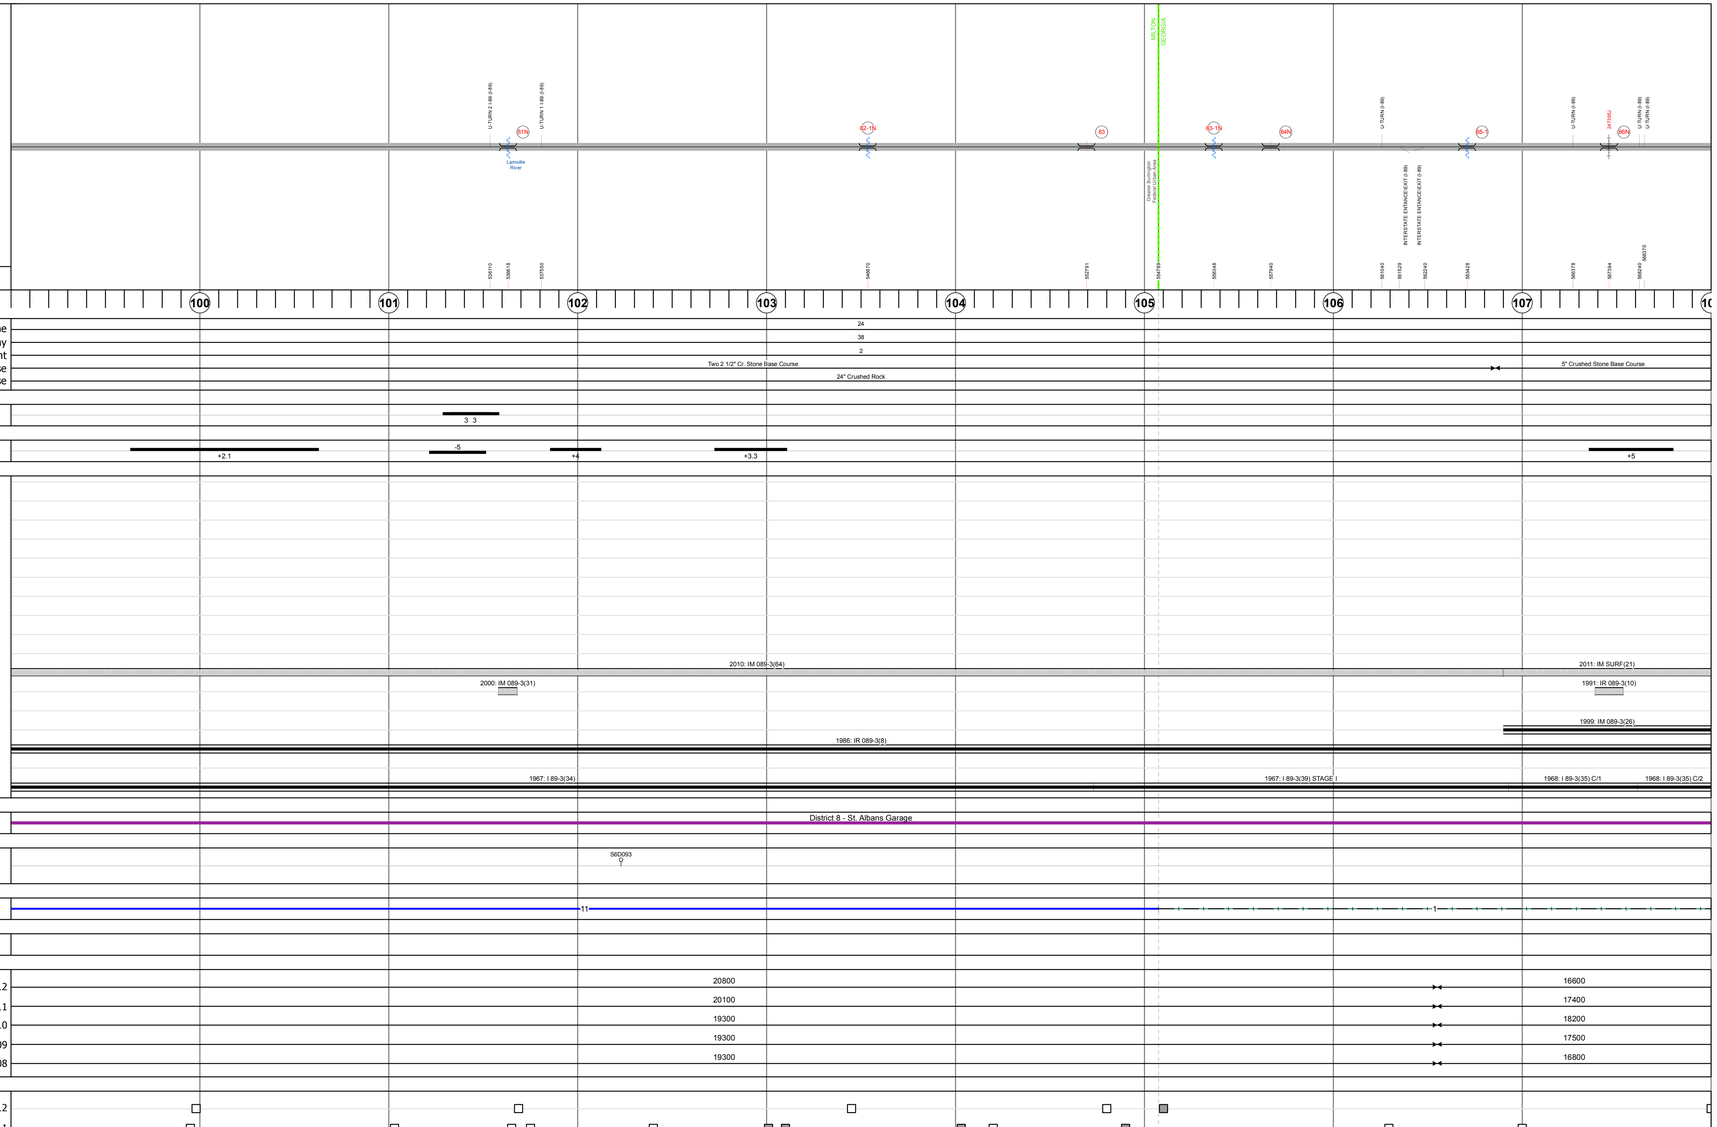

Road Widths

Travellane	
Roadway	24
Lane Count	2
Base	Two 2 1/2" Cr. Stone Base Course / 5" Crushed Stone Base Course
Subbase	24" Crushed Rock

Curves

3 3

Grades

+2.1 | -5 | +4 | +3.3 | +5

Historic Projects

2010: IM 089-3(64)
2011: IM SURF(21)
2000: IM 089-3(31)
1991: IR 089-3(10)
1999: IM 089-3(26)
1986: IR 089-3(8)
1967: I 89-3(34)
1967: I 89-3(39) STAGE I
1968: I 89-3(35) C/1
1968: I 89-3(35) C/2

Maintenance Garage

District 8 - St. Albans Garage

Traffic Counters

S6D093

Functional Class

11 | 1

Speed Zone

AADT Counts

2012		20800			16600	
2011		20100			17400	
2010		19300			18200	
2009		19300			17500	
2008		19300			16800	

Crash Locations

2012
2011
2010
2009
2008

DESCRIPTION BLOCK

Bridge 81N:
Girder and floorbeam system - 1967
Structure No. 200089081N04102
Length: 487'
Width: 30.0'
Facility Carried: I 00089 ML
Bridge Type: 3SPN CONT TWO GIRDER
Features Intersected: LAMOILLE RIVER
Surface: Bituminous
Maintenance/Ownership: State

Culvert 82-1N:
Culvert - 1967
Structure No. 300089821N04101
Length: 6'
Under Clearance: 6.0'
Facility Carried: I89
Bridge Type: ACCGMP
Features Intersected: BROOK
Maintenance: State

Culvert 83:
Culvert - 1967
Structure No. 200089008304102
Length: 25'
Under Clearance: 14.08'
Facility Carried: I 00089 ML
Bridge Type: REINFORCED CONC. BOX
Features Intersected: I 89 OVER TH NO 12
Maintenance/Ownership: State

Culvert 83-1N:
Culvert - 1967
Structure No. 300089831N06081
Length: 6'
Under Clearance: 6.0'
Facility Carried: I89
Bridge Type: ACCGMP
Features Intersected: BROOK
Maintenance: State

Bridge 84N:
Stringer/multi-beam or girder - 1967
Structure No. 200089084N06082
Length: 94'
Width: 37.3'
Under Clearance: 14.17'
Facility Carried: I 00089 ML
Bridge Type: ROLLED BEAM
Features Intersected: I 89 OVER TH NO 6
Surface: Bituminous
Maintenance/Ownership: State

Culvert 85-1:
Culvert - 1967
Structure No. 30008985-106081
Length: 11'
Under Clearance: 12.0'
Facility Carried: I89
Bridge Type: CGMPP
Features Intersected: BROOK
Maintenance: State

Bridge 86N:
Stringer/multi-beam or girder - 1967
Structure No. 200089086N06082
Length: 752'
Width: 30.0'
Under Clearance: 23.5'
Facility Carried: I 00089 ML
Bridge Type: 8 SPAN ROLLED BEAM
Features Intersected: I 89 OVER NECRR
Surface: Bituminous
Maintenance/Ownership: State

Historic Projects

Retreatment, Resurface, Unknown, Bituminous Mix, Skinny Mix, Bituminous Seal, Bituminous Concrete, Bituminous Macadam, Cold Plane and Bituminous Concrete, Concrete, Gravel, Surface Treated Gravel, Plant Mix, Reclaimed Base and Bituminous Concrete

Functional Class

1 7 12 17
2 8 14 19
6 11 16

Speed Zones

25 30 35 40 45 50 55 60 65

Curves

curve left
curve right

Grades

grade up
grade down

Road Widths

(ft)

Traffic Counters

(counter ID)

AADT

(count)

Crash Locations

Fatal, Injury, Property Damage Only, Unknown Crash Type

Mileage by Functional Class By Sheet

89-3	1 - Rural - Principal Arterial - Interstate	2.926
89-3	11 - Urban - Principal Arterial - Interstate	6.074

Total Mileage: 9.000 mi

Mileage by Town By Sheet

ETE - I089-0000	9.0 of 130.254

Total Mileage: 9.0 mi

DISTRICT	TOWN	Date: 04/01/14	ROUTE
	ETE	12 of 15 TWN mileage: 99.0 to 108.0	I-89 ETE mileage: 99.0 to 108.0

For More Information Contact - Vermont Agency of Transportation, Policy, Planning and Intermodal Development Division - Mapping Unit, 1 National Life Drive, Montpelier, VT 05633-5001 Telephone: 802-828-2600.