Route Log Progress Chart

DRAFT

Please Note: Errors and Omissions May Exist.
Contact the VTrans Mapping Unit with questions or concerns.

DISTRICT	TOWN	ROUTE
	ETE	I-91

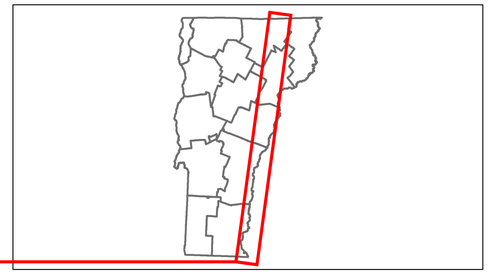

Base Map

1 in = 7 miles

Stick Diagram

- Town Boundary
- Village/UC Boundaries
- District Boundaries
- State/Town Highway Change
- Divided Highway Limits
- Ghost Section Boundary
- FAU Limits
- Streams
- Town Center
- Primary Structures
- Secondary Structures
- Stations (Feet)
- Railroad Crossings
- Divided State Highway
- State Highway
- Divided Class 1 Town Highway
- Class 1 Town Highway

Scale:1in = 2000 FEET

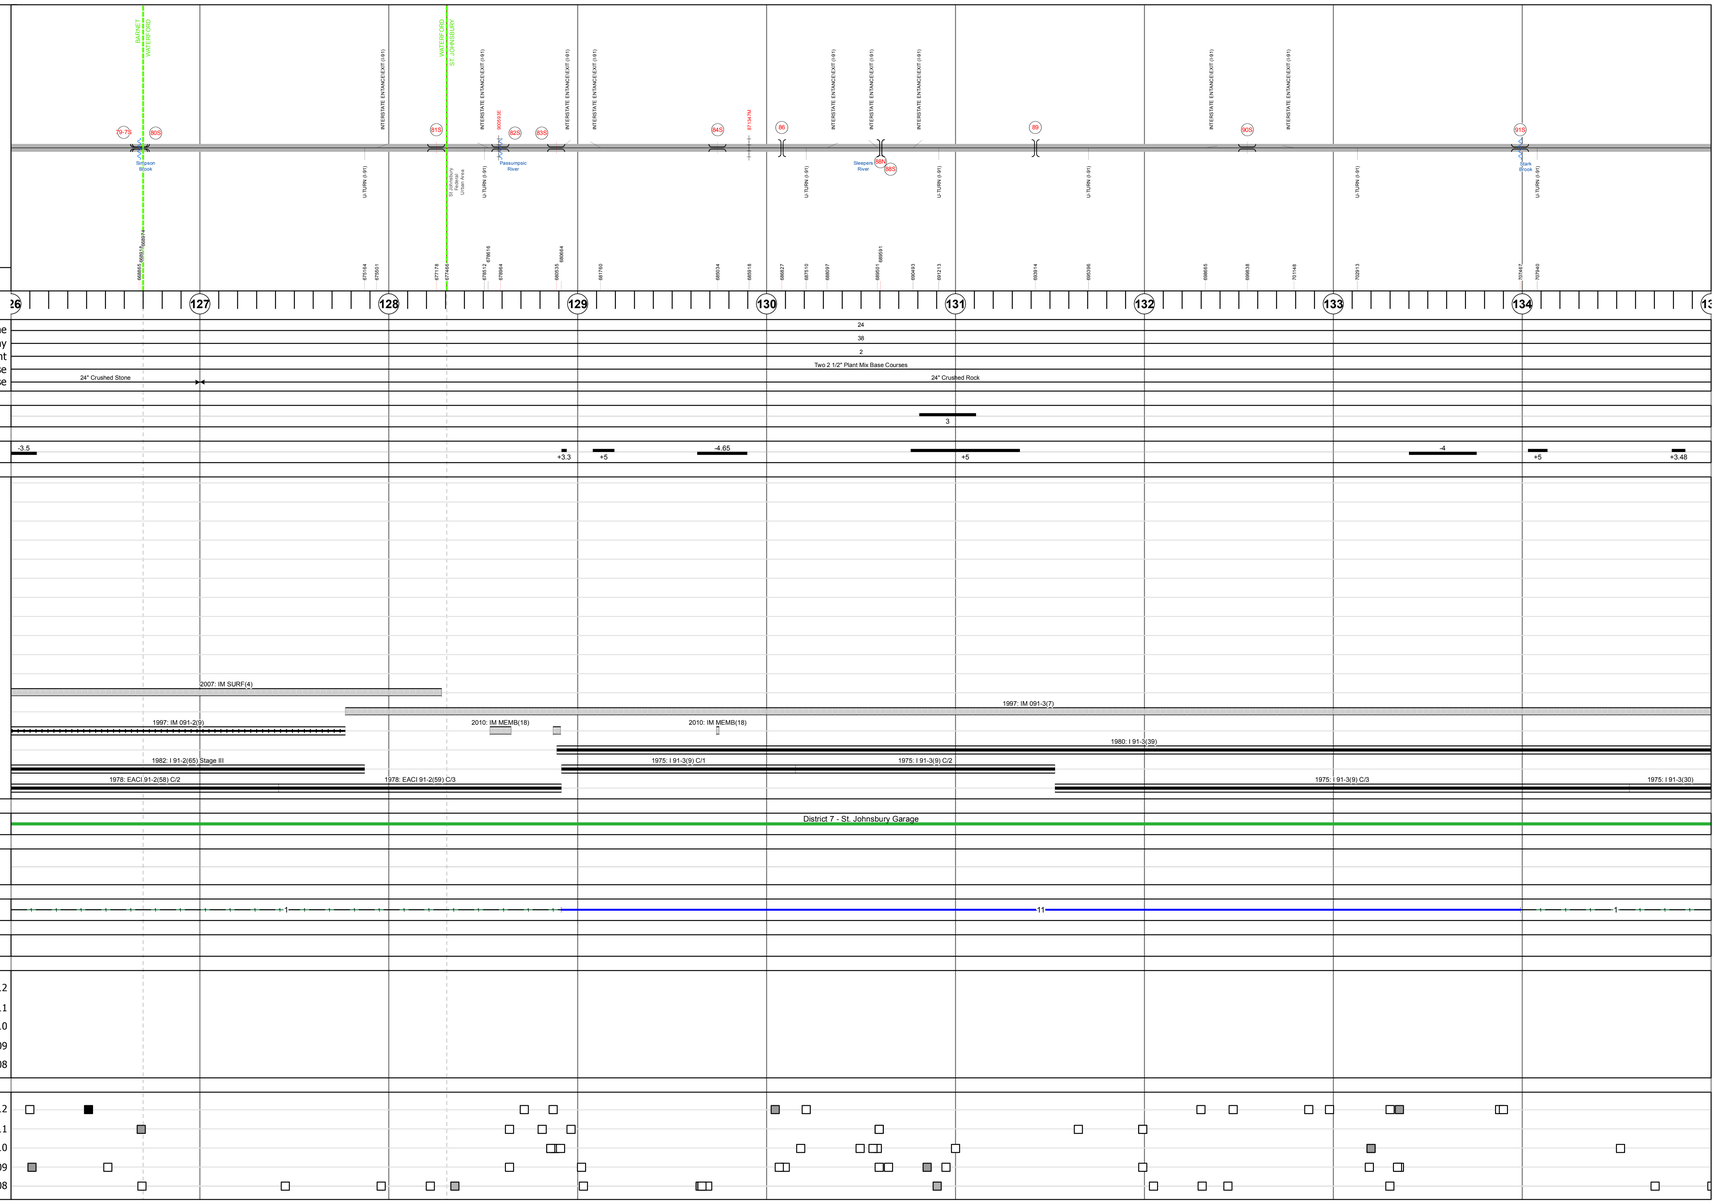

Road Widths

Travellane	24
Roadway	38
Lane Count	2
Base	Two 2 1/2" Plant Mix Base Courses
Subbase	24" Crushed Stone; 24" Crushed Rock

Curves

3

Grades

-3.5; +3.3; +5; -4.65; +5; -4; +5; +3.48

Historic Projects

2007: IM SURF(4)
1997: IM 091-3(7)
1997: IM 091-2(9)
2010: IM MEMB(18)
2010: IM MEMB(18)
1980: I 91-3(39)
1982: I 91-2(65) Stage III
1975: I 91-3(9) C/1
1975: I 91-3(9) C/2
1978: EACI 91-2(58) C/2
1978: EACI 91-2(59) C/3
1975: I 91-3(9) C/3
1975: I 91-3(30)

Maintenance Garage

District 7 - St. Johnsbury Garage

Traffic Counters

Functional Class

1; 11; 1

Speed Zone

AADT Counts

2012
2011
2010
2009
2008

Crash Locations

2012
2011
2010
2009
2008

DESCRIPTION BLOCK

Culvert 79-7S:
Culvert - 1978
Structure No. 300091797S03011
Length: 17'
Under Clearance: 8.0'
Facility Carried: I91
Bridge Type: R C ARCH
Features Intersected: SIMPSON BROOK
Maintenance: State

Culvert 80S:
Culvert - 1978
Structure No. 200091080S03012
Length: 35'
Under Clearance: 14.08'
Facility Carried: I 00091 ML
Bridge Type: R.C. BOX
Features Intersected: I 91 OVER TH NO 11
Maintenance/Ownership: State

Bridge 81S:
Stringer/multi-beam or girder - 1978
Structure No. 200091081S03162
Length: 125'
Width: 36.6'
Under Clearance: 16.33'
Facility Carried: I 00091 SB ML
Bridge Type: WELDED PLATE GIRDER
Features Intersected: I 91SB OVER RAMP D
Surface: Bituminous
Maintenance/Ownership: State

Bridge 82S:
Stringer/multi-beam or girder - 1978
Structure No. 200091082S03112
Length: 594'
Width: 42.4'
Under Clearance: 58.0'
Facility Carried: I 00091 ML
Bridge Type: 3 SP CONT WLD PL GIR
Features Intersected: I91 OVERTH77/PR/CRL R.R.
Surface: Bituminous
Maintenance/Ownership: State

Bridge 83S:
Stringer/multi-beam or girder - 1978
Structure No. 200091083S03112
Length: 216'
Width: 46.5'
Under Clearance: 14.33'
Facility Carried: I 00091 ML
Bridge Type: 2 SP CONT WLD PL GIR
Features Intersected: I 91 OVER US 5
Surface: Bituminous
Maintenance/Ownership: State

Bridge 84S:
Stringer/multi-beam or girder - 1975
Structure No. 200091084S03112
Length: 80'
Width: 40.0'
Under Clearance: 14.25'
Facility Carried: I 00091 ML
Bridge Type: PRECAST AASHTO I-BM
Features Intersected: I 91 OVER TH NO 68
Surface: Bituminous
Maintenance/Ownership: State

Bridge 86:
Stringer/multi-beam or girder - 1975
Structure No. 207000000703112
Length: 588'
Height: 0.0'
Weight Limit: 0
Facility Carried: VT 00002 ML
Bridge Type: 5 SPN WELDED PLT GIR
Features Intersected: I 91 UNDER VT 2B

Bridge 88N:
Stringer/multi-beam or girder - 1975
Structure No. 200028103E03112
Length: 327'
Height: 0.0'
Weight Limit: 0
Facility Carried: US 00002 E ML
Bridge Type: 2 SP CONT WLD PL GIR
Features Intersected: I 91 UNDER US 2

Bridge 88S:
Stringer/multi-beam or girder - 1975
Structure No. 200028103W03112
Length: 327'
Height: 0.0'
Weight Limit: 0
Facility Carried: US 00002 W ML
Bridge Type: 2 SP CONT WLD PL GIR
Features Intersected: I 91 UNDER US 2

Bridge 89:
Stringer/multi-beam or girder - 1975
Structure No. 2003110D8903111
Length: 228'
Height: 0.0'
Weight Limit: 0
Facility Carried: TR 00004
Bridge Type: 2 SP CONT WLD PL GIR
Features Intersected: I 91 UNDER TH NO 4

Bridge 90S:
Stringer/multi-beam or girder - 1975
Structure No. 200091090S03112
Length: 82'
Width: 39.5'
Under Clearance: 15.42'
Facility Carried: I 00091 ML
Bridge Type: ROLLED BEAM
Features Intersected: I 91SB OVER VT973 - CONN
Surface: Bituminous
Maintenance/Ownership: State

Bridge 91S:
Stringer/multi-beam or girder - 1975
Structure No. 200091091S03112
Length: 214'
Width: 39.5'
Under Clearance: 27.25'
Facility Carried: I 00091 ML
Bridge Type: 3 SP CONT ROLLED BM
Features Intersected: I 91 OVER TH 10 BRK
Surface: Bituminous
Maintenance/Ownership: State

Historic Projects: Retreatment; Resurface; Unknown; Bituminous Mix; Skinny Mix; Bituminous Seal; Bituminous Concrete; Bituminous Macadam; Cold Plane and Bituminous Concrete; Concrete; Gravel; Surface Treated Gravel; Plant Mix; Reclaimed Base and Bituminous Concrete

Functional Class: 1, 2, 6, 7, 8, 11, 12, 14, 16, 17, 19

Speed Zones: 25, 30, 35, 40, 45, 50, 55, 60, 65

Curves: curve left; curve right

Grades: grade up; grade down

Road Widths: (ft)

Traffic Counters: (counter ID)

AADT: (count)

Crash Locations: Fatal; Injury; Property Damage Only; Unknown Crash Type

Mileage by Functional Class By Sheet

91-3	1 - Rural - Principal Arterial - Interstate	1.010
91-2	1 - Rural - Principal Arterial - Interstate	2.914
91-3	11 - Urban - Principal Arterial - Interstate	5.076

Total Mileage: 9.000 mi

Mileage by Town By Sheet

ETE - I091-0000S	9.0 of 177.432

Total Mileage: 9.0 mi

DISTRICT	TOWN	Date: 04/01/14	ROUTE
	ETE	15 of 20 TWN mileage: 126.0 to 135.0	I-91 ETE mileage: 126.0 to 135.0