Route Log Progress Chart

DRAFT

Please Note: Errors and Omissions May Exist.
Contact the VTrans Mapping Unit with questions or concerns.

DISTRICT	TOWN	ROUTE
	ETE	I-91

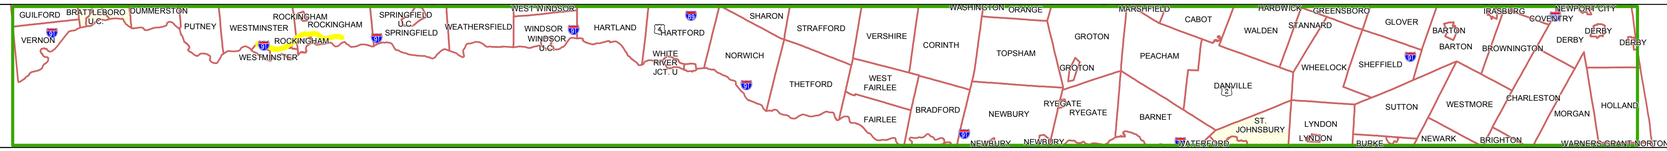

Base Map

1 in = 7 miles

Stick Diagram

- Town Boundary
- Village/UC Boundaries
- District Boundaries
- State/Town Highway Change
- Divided Highway Limits
- Ghost Section Boundary
- FAU Limits
- Streams
- Town Center
- Primary Structures
- Secondary Structures
- Stations (Feet)
- Railroad Crossings
- Divided State Highway
- State Highway
- Divided Class 1 Town Highway
- Class 1 Town Highway

Scale:1in = 2000 FEET

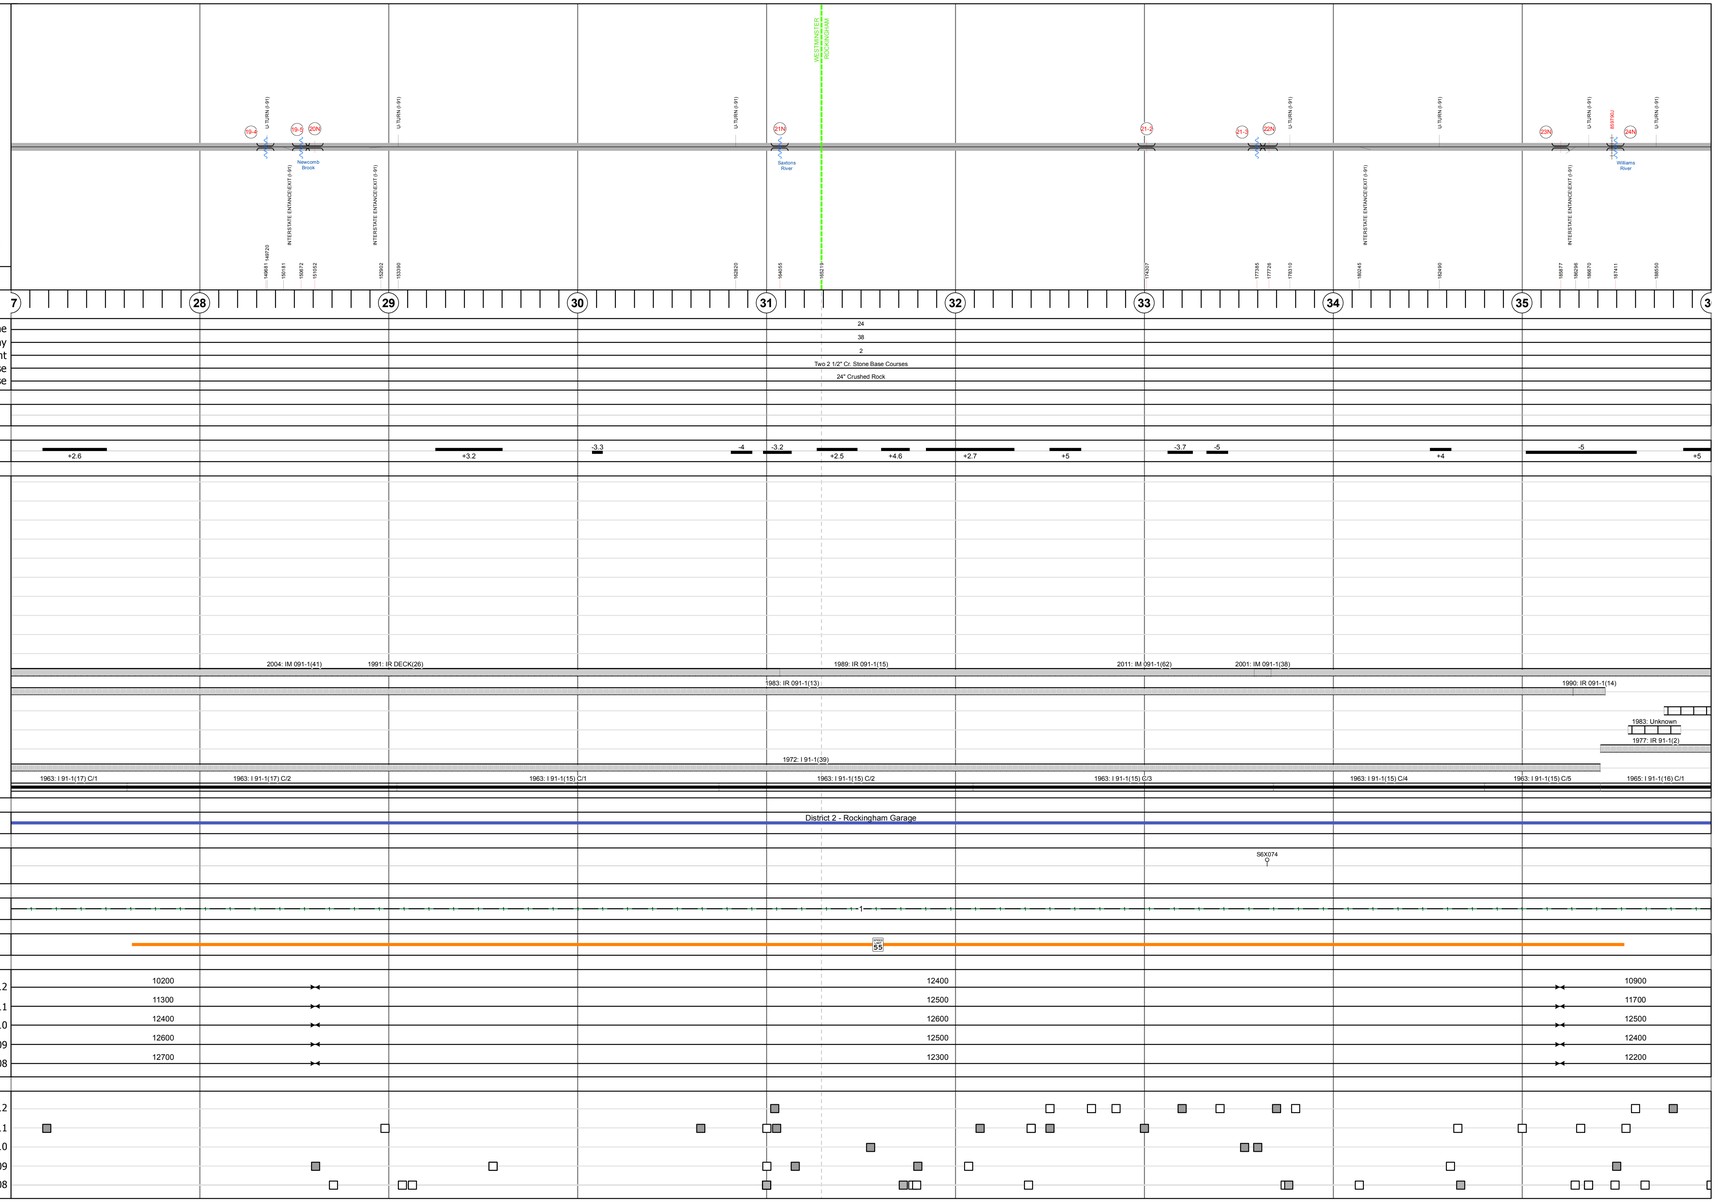

Road Widths: Travellane, Roadway, Lane Count, Base, Subbase

Curves

Grades: +2.6, +3.2, -3.3, -4, -3.2, +2.5, +4.6, +2.7, +5, -3.7, -5, +4, -5, +5

Historic Projects

Maintenance Garage

Traffic Counters

Functional Class

Speed Zone

AADT Counts: 2012, 2011, 2010, 2009, 2008

Crash Locations: 2012, 2011, 2010, 2009, 2008

DESCRIPTION BLOCK

Culvert 19-4:
Culvert - 1963
Structure No. 30009119-413201
Length: 12'
Under Clearance: 10.0'
Facility Carried: I91
Bridge Type: RC BOX
Features Intersected: BROOK
Maintenance: State

Culvert 19-5:
Culvert - 1963
Structure No. 30009119-513201
Length: 10'
Under Clearance: 8.0'
Facility Carried: I91
Bridge Type: RC BOX
Features Intersected: BROOK
Maintenance: State

Bridge 20N:
Stringer/multi-beam or girder - 1963
Structure No. 200091020N13202
Length: 163'
Width: 30.0'
Under Clearance: 18.58'
Facility Carried: I 00091 ML
Bridge Type: 3 SPAN ROLLED BEAM
Features Intersected: I 91 OVER WSTMSTER SH
Surface: Bituminous
Maintenance/Ownership: State

Bridge 21N:
Stringer/multi-beam or girder - 1963
Structure No. 200091021N13202
Length: 534'
Width: 30.0'
Under Clearance: 22.75'
Facility Carried: I 00091 ML
Bridge Type: 7 SPAN ROLLED BEAM
Features Intersected: I 91 OVER TH 1 SAXTON
Surface: Bituminous
Maintenance/Ownership: State

Culvert 21-2:
Culvert - 1963
Structure No. 30009121-213141
Length: 7'
Under Clearance: 5.0'
Facility Carried: I91
Bridge Type: RC BOX
Features Intersected: WATER MAIN SLEEVE
Maintenance: State

Culvert 21-3:
Culvert - 2001
Structure No. 30009121-313141
Length: 10'
Under Clearance: 6.0'
Facility Carried: I91
Bridge Type: PRECAST CONCRETE BOX
Features Intersected: WEBB BROOK
Maintenance: State

Bridge 22N:
Stringer/multi-beam or girder - 1963
Structure No. 200091022N13142
Length: 132'
Width: 38.0'
Under Clearance: 17.83'
Facility Carried: I 00091 ML
Bridge Type: 3 SPAN ROLLED BEAM
Features Intersected: I 91 OVER TH NO 46
Surface: Bituminous
Maintenance/Ownership: State

Bridge 23N:
Stringer/multi-beam or girder - 1963
Structure No. 200091023N13142
Length: 167'
Width: 30.0'
Under Clearance: 17.08'
Facility Carried: I 00091 ML
Bridge Type: 3 SPAN ROLLED BEAM
Features Intersected: I 91 OVER VT 103
Surface: Bituminous
Maintenance/Ownership: State

Bridge 24N:
Truss - deck - 1965
Structure No. 200091024N13142
Length: 851'
Width: 30.0'
Under Clearance: 100.0'
Facility Carried: I 00091 ML
Bridge Type: 4 SPAN STL DK TRUSS
Features Intersected: I 91 OVER GM RR WLMSR
Surface: Bituminous
Maintenance/Ownership: State

Historic Projects: Retreatment, Resurface, Unknown, Bituminous Mix, Skinny Mix, Bituminous Seal, Bituminous Concrete, Bituminous Macadam, Cold Plane and Bituminous Concrete, Concrete, Gravel, Surface Treated Gravel, Plant Mix, Reclaimed Base and Bituminous Concrete

Functional Class: 1, 2, 6, 7, 8, 11, 12, 14, 16, 17, 19

Speed Zones: 25, 30, 35, 40, 45, 50, 55, 60, 65

Curves: curve left, curve right

Grades: grade up, grade down

Road Widths (ft)

Traffic Counters (counter ID)

AADT (count)

Crash Locations: Fatal, Injury, Property Damage Only, Unknown Crash Type

Mileage by Functional Class By Sheet

91-1	1 - Rural - Principal Arterial - Interstate	9.000

Total Mileage: 9.000 mi

Mileage by Town By Sheet

ETE - I091-0000		9.0 of 177.432

Total Mileage: 9.0 mi

DISTRICT	TOWN	Date: 04/01/14	ROUTE
	ETE	4 of 20 TWN mileage: 27.0 to 36.0	I-91 ETE mileage: 27.0 to 36.0