Route Log Progress Chart

DRAFT

Please Note: Errors and Omissions May Exist.
Contact the VTrans Mapping Unit with questions or concerns.

DISTRICT	TOWN	ROUTE
3	WEST RUTLAND	Urb-3409

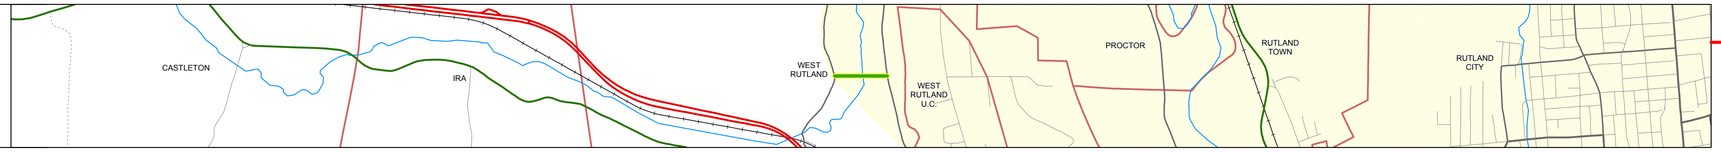

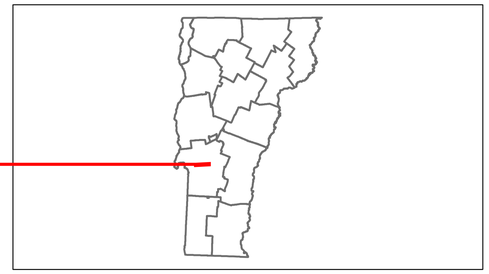

Stick Diagram

- Town Boundary
- Village/UC Boundaries
- District Boundaries
- State/Town Highway Change
- Divided Highway Limits
- Ghost Section Boundary
- FAU Limits
- Streams
- Town Center
- Primary Structures
- Secondary Structures
- Stations (Feet)
- Railroad Crossings
- Divided State Highway
- State Highway
- Divided Class 1 Town Highway
- Class 1 Town Highway

Scale:1in = 2000 FEET

Road Widths

Travellane: 24 22 20 25
Roadway: 31 22 20 25
Lane Count
Base
Subbase

Curves

Grades

Historic Projects

Maintenance Garage

Traffic Counters

Functional Class

17

Speed Zone

AADT Counts

2012	30
2011	30
2010	30
2009	30
2008	110

Crash Locations

2012
2011
2010
2009
2008

DESCRIPTION BLOCK

Bridge 13:
Slab - 1992
Structure No. 103408001311282
Length: 28'
Width: 15.7'
Facility Carried: WATER STREET
Bridge Type: GLUE LAM TMBER SLAB
Features Intersected: CASTLETON RIVER
Surface: Bituminous
Maintenance/Ownership: Town

Historic Projects

Retreatment, Resurface, Unknown, Bituminous Mix, Skinny Mix, Bituminous Seal, Bituminous Concrete, Bituminous Macadam, Cold Plane and Bituminous Concrete, Concrete, Gravel, Surface Treated Gravel, Plant Mix, Reclaimed Base and Bituminous Concrete

Functional Class

1, 2, 6, 7, 8, 11, 12, 14, 16, 17, 19

Speed Zones

SPEED LIMIT 25, 30, 35, 40, 45, 50, 55, 60, 65

Curves

curve left
curve right

Grades

grade up
grade down

Road Widths

(ft)

Traffic Counters

(counter ID)

AADT

(count)

Crash Locations

Fatal
Injury
Property Damage Only
Unknown Crash Type

Mileage by Functional Class By Sheet

3409	17 - Urban - Collector	0.300

Total Mileage: 0.300 mi

Mileage by Town By Sheet

WEST RUTLAND - S34091128	0.3 of 0.3

Total Mileage: 0.3 mi

DISTRICT	TOWN	Date: 04/01/14	ROUTE
3	WEST RUTLAND	1 of 1 TWN mileage: 0.0 to 0.3	Urb-3409 ETE mileage: 0.0 to 0.3