VTrans Working to Get You There
Vermont Agency of Transportation

Route Log Progress Chart

DRAFT

Please Note: Errors and Omissions May Exist.
Contact the VTrans Mapping Unit with questions or concerns.

DISTRICT	TOWN	ROUTE
4	WINDSOR	US-5

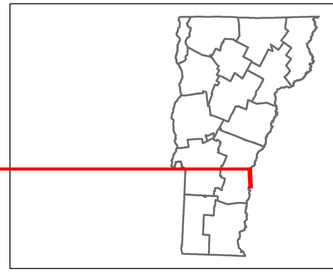

Base Map

N

1 in = 0.5 miles

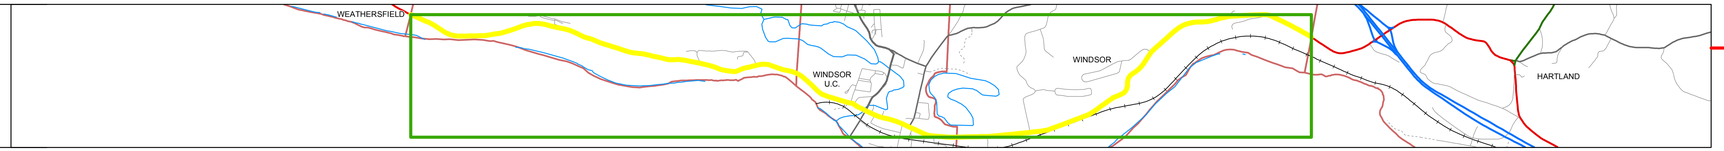

Stick Diagram

- Town Boundary
- Village/UC Boundaries
- District Boundaries
- State/Town Highway Change
- Divided Highway Limits
- Ghost Section Boundary
- FAU Limits
- Streams
- Town Center
- Primary Structures
- Secondary Structures
- Stations (Feet)
- Railroad Crossings
- Divided State Highway
- State Highway
- Divided Class 1 Town Highway
- Class 1 Town Highway

Scale:1in = 2000 FEET

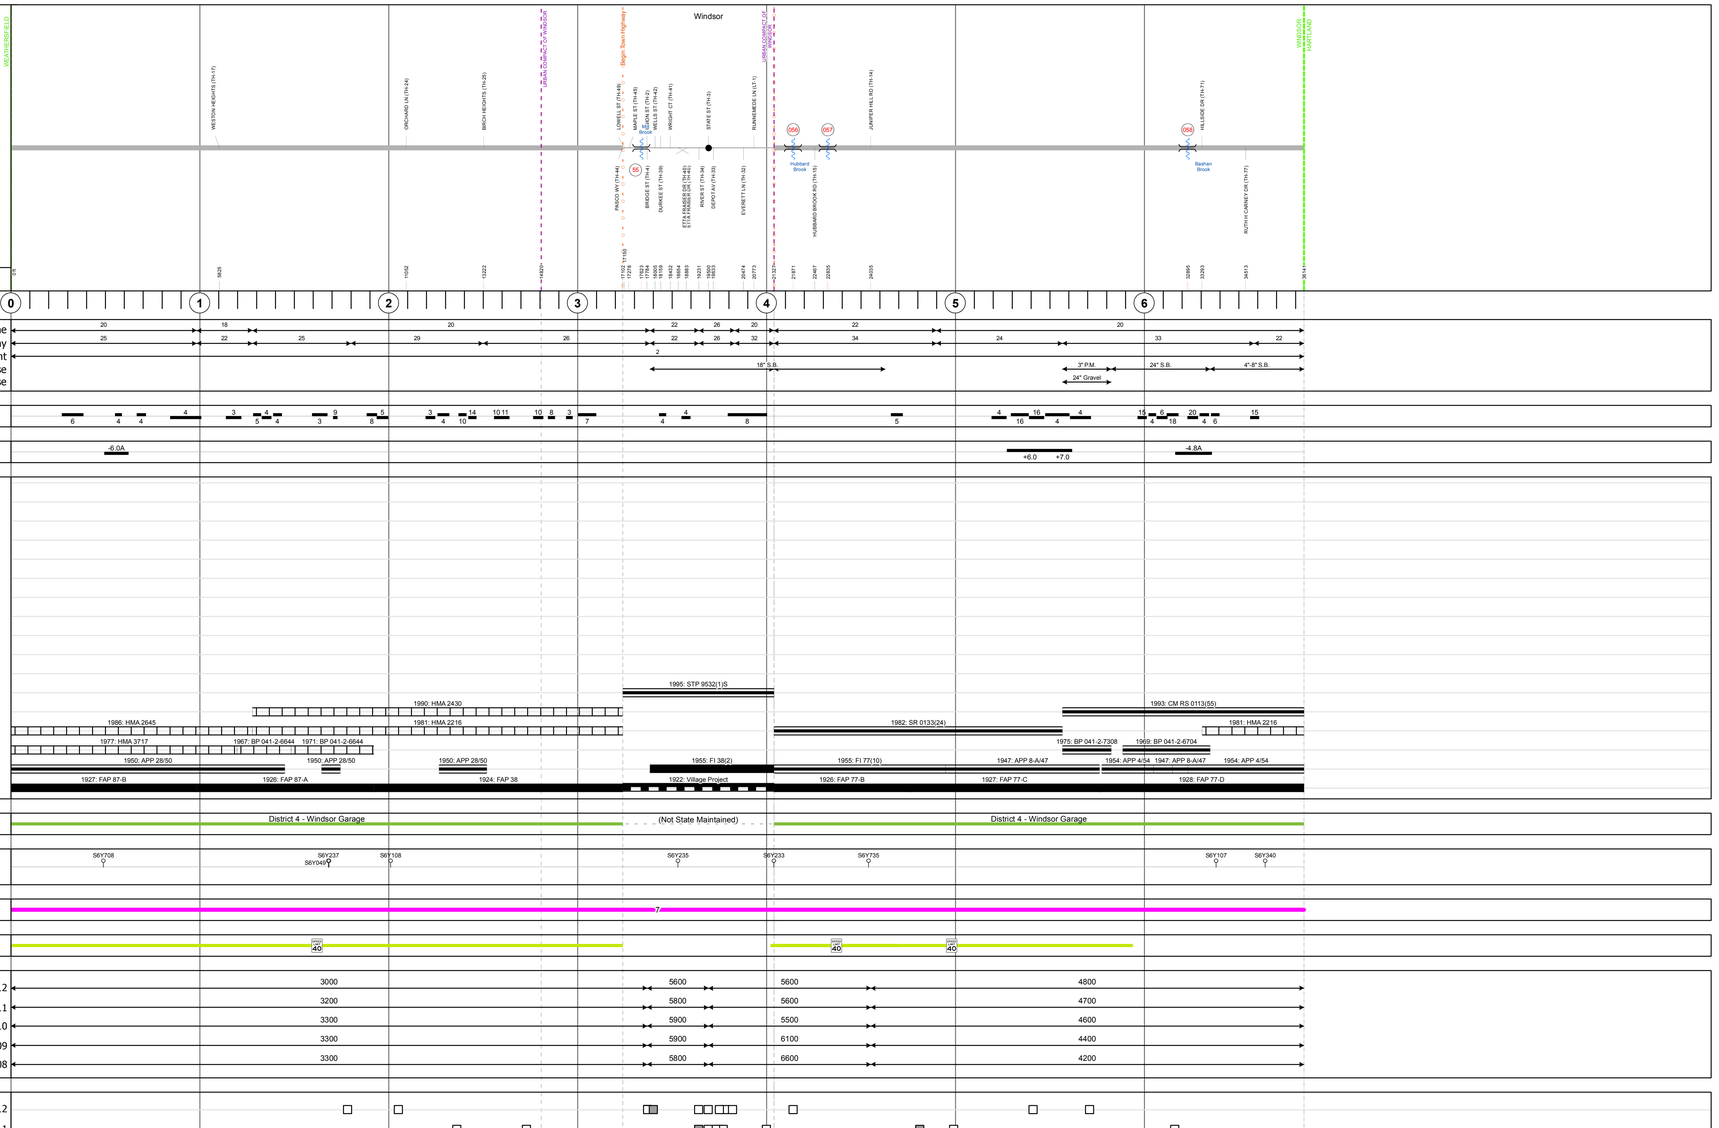

Road Widths

Curves

Grades

Historic Projects

Maintenance Garage

Traffic Counters

Functional Class

Speed Zone

AADT Counts

Crash Locations

DESCRIPTION BLOCK

Bridge 55:
Arch - deck - 1930
Structure No. 300113005514232
Length: 90'
Width: 30.4'
Facility Carried: US 00005 ML
Bridge Type: CONC SPANDREL ARCH
Features Intersected: MILL BROOK
Surface: Bituminous
Maintenance/Ownership: Town

Culvert 56:
Culvert - 1926
Structure No. 300113005614231
Length: 8'
Under Clearance: 6.0'
Facility Carried: US5
Bridge Type: R. C. BOX
Features Intersected: BROOK
Maintenance: State

Culvert 57:
Culvert - 1955
Structure No. 300113005714231
Length: 14'
Under Clearance: 10.0'
Facility Carried: US5
Bridge Type: R. C. BOX CULVERT
Features Intersected: HUBBARD BROOK
Maintenance: State

Culvert 58:
Culvert - 1969
Structure No. 300113005814231
Length: 7'
Under Clearance: 7.0'
Facility Carried: US5
Bridge Type: CGMPPA
Features Intersected: BASHAN BROOK
Maintenance: State

Historic Projects
- Retreatment
- Resurface
- Unknown
- Bituminous Mix
- Skinny Mix
- Bituminous Seal
- Bituminous Concrete
- Bituminous Macadam
- Cold Plane and Bituminous Concrete
- Concrete
- Gravel
- Surface Treated Gravel
- Plant Mix
- Reclaimed Base and Bituminous Concrete

Functional Class
1 Interstate, 2 Principal Arterial, 6 Minor Arterial, 7 Major Collector, 8 Minor Collector, 11 Local, 12 Frontage Road, 14 Ramp, 16 Roundabout, 17 Pedestrian/Walkway, 19 Bike Path

Speed Zones
25, 30, 35, 40, 45, 50, 55, 60, 65

Curves
curve left
curve right

Grades
grade up
grade down

Road Widths
(ft)

Traffic Counters
(counter ID)

AADT
(count)

Crash Locations
Fatal
Injury
Property Damage Only
Unknown Crash Type

Mileage by Functional Class By Sheet

0113	7 - Rural - Major Collector	6.845

Total Mileage: 6.845 mi

Mileage by Town By Sheet

WINDSOR - U005-1423		6.845 of 6.845

Total Mileage: 6.845 mi

DISTRICT	TOWN	Date: 04/02/14	ROUTE
4	WINDSOR	1 of 1 TWN mileage: 0.0 to 6.845	US-5 ETE mileage: 56.323 to 63.168

For More Information Contact - Vermont Agency of Transportation, Policy, Planning and Intermodal Development Division - Mapping Unit, 1 National Life Drive, Montpelier, VT 05633-5001 Telephone: 802-828-2600.