Route Log Progress Chart

DRAFT

Please Note: Errors and Omissions May Exist.
Contact the VTrans Mapping Unit with questions or concerns.

DISTRICT	TOWN	ROUTE
1	WINHALL	VT-30

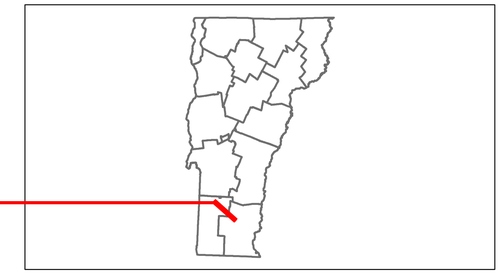

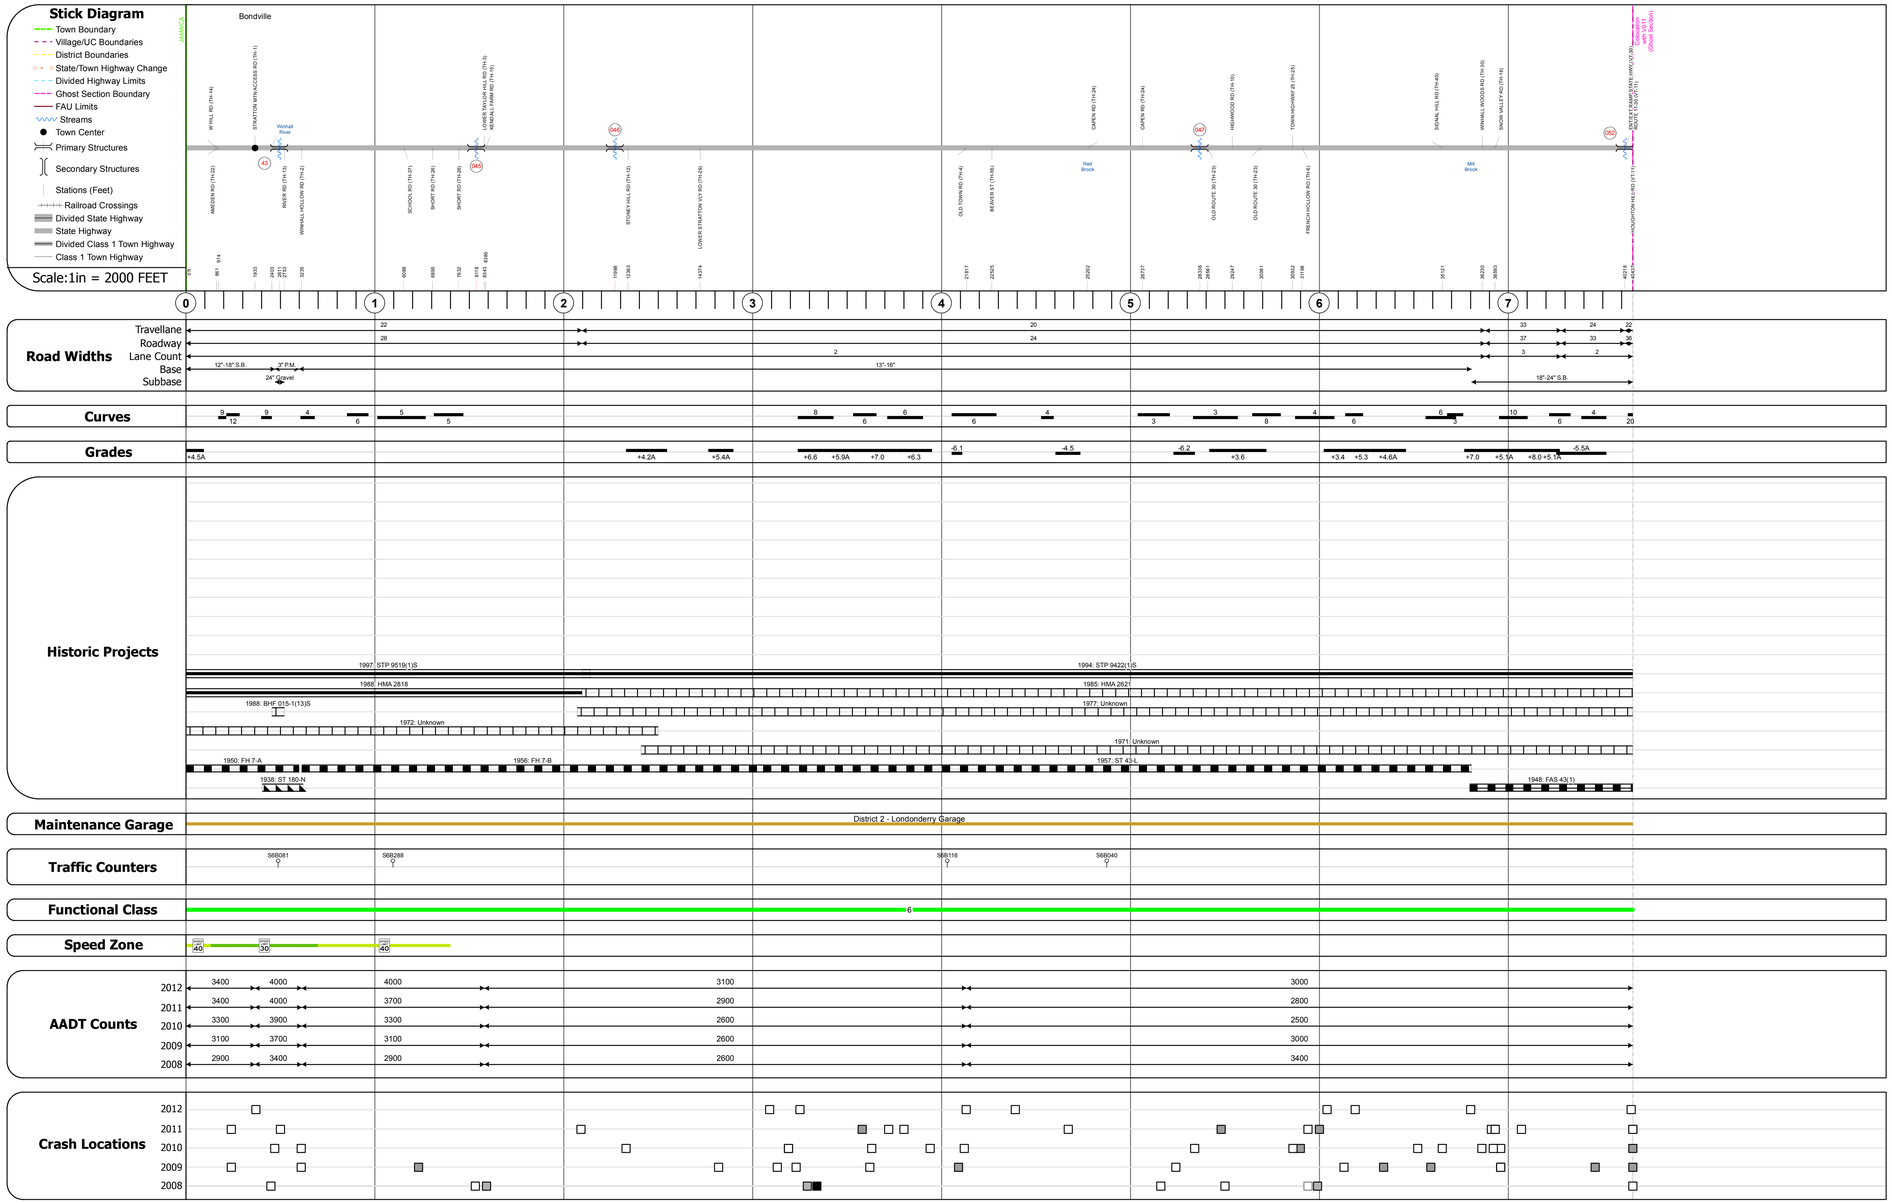

DESCRIPTION BLOCK

Bridge 43:
Stringer/multi-beam or girder - 1938
Structure No. 300015004302162
Length: 170'
Width: 39.5'
Facility Carried: VT 00030 ML
Bridge Type: 3 SPN CONT ROLLED BM
Features Intersected: WINHALL RIVER
Surface: Bituminous
Maintenance/Ownership: State

Culvert 45:
Culvert - 1956
Structure No. 300015004502161
Length: 12'
Under Clearance: 7.0'
Facility Carried: VT30
Bridge Type: CGMPPA
Features Intersected: BROOK
Maintenance: State

Culvert 46:
Culvert - 1956
Structure No. 300015004602161
Length: 12'
Under Clearance: 5.67'
Facility Carried: VT30
Bridge Type: CGMPPA
Features Intersected: BROOK
Maintenance: State

Culvert 47:
Culvert - 1957
Structure No. 300015004702161
Length: 6'
Under Clearance: 6.0'
Facility Carried: VT30
Bridge Type: CGMPP
Features Intersected: BROOK
Maintenance: State

Culvert 52:
Culvert - 1948
Structure No. 300015005202161
Length: 14'
Under Clearance: 6.0'
Facility Carried: VT30
Bridge Type: TWIN ACCGMP
Features Intersected: BROOK
Maintenance: State

Historic Projects: Retreatment, Resurface, Unknown, Bituminous Mix, Skinny Mix, Bituminous Seal, Bituminous Concrete, Bituminous Macadam, Cold Plane and Bituminous Concrete, Concrete, Gravel, Surface Treated Gravel, Plant Mix, Reclaimed Base and Bituminous Concrete

Functional Class: 1, 2, 6, 7, 8, 11, 12, 14, 16, 17, 19

Speed Zones: 25, 30, 35, 40, 45, 50, 55, 60, 65

Curves: curve left, curve right

Grades: grade up, grade down

Road Widths: (ft)

Traffic Counters: (counter ID)

AADT: (count)

Crash Locations: Fatal, Injury, Property Damage Only, Unknown Crash Type

Mileage by Functional Class By Sheet

015-1	6 - Rural - Minor Arterial	7.659

Total Mileage: 9.000 mi

Mileage by Town By Sheet

WINHALL - V030-0216	9.0 of 10.812
Ghost Section - VT-11 (3.153 to 0.000)	3.153

Total Mileage: 9.0 mi

DISTRICT	TOWN	Date: 04/02/14	ROUTE
1	WINHALL	1 of 2 TWN mileage: 0.0 to 9.0	VT-30 ETE mileage: 31.815 to 40.815