Route Log and Progress Chart

DRAFT

Please Note: Errors and Omissions May Exist.
Contact the VTrans Mapping Section with questions or concerns.

DISTRICT	TOWN	ROUTE
9	IRASBURG, BARTON, GLOVER	I-91

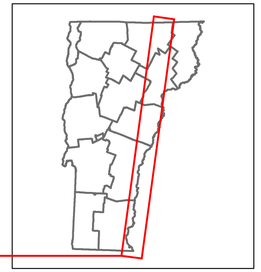

Base Map

1 in = 7 miles

Stick Diagram

- Town Center
- Stations (Feet)
- Railroad Crossings
- Primary Structures
- Secondary Structures
- Divided State Highway
- State Highway
- Divided Town Highway
- Town Highway
- Streams (Hydraulic Structure)
- Town Boundary
- Village/UC Boundaries
- District Boundaries
- State/Town Highway Change
- Divided Highway Limits
- Ghost Section Boundary
- Federal Urban Area Limits

Scale: 1 INCH = 2000 FEET

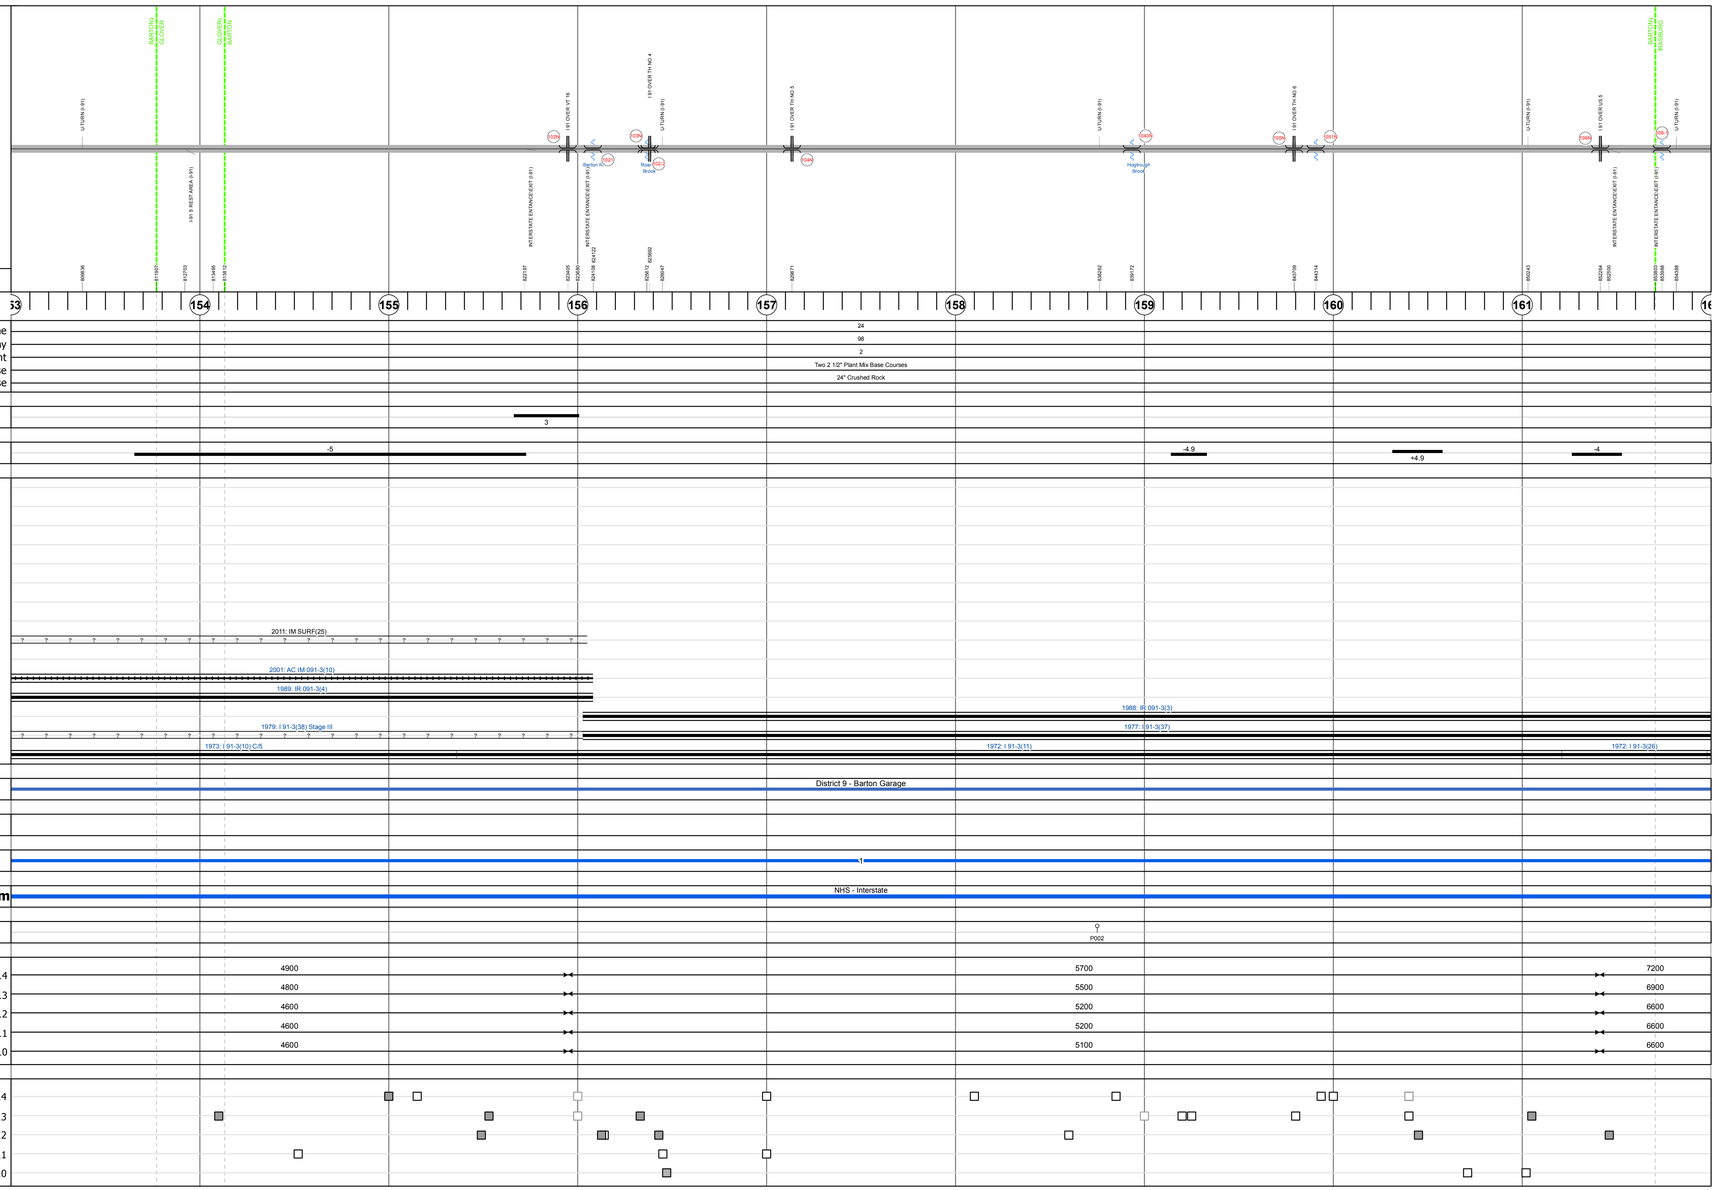

STRUCTURE DESCRIPTIONS

Bridge 102N:
Stringer/multi-beam or girder - 1971
Structure No. 200091102N10022
Length: 180'
Width: 39.4'
Under Clearance: 17.17'
Facility Carried: I 00091 ML
Bridge Type: 3 SPN CONT RLD BEAM
Features Intersected: I 91 OVER VT 16
Surface: Bituminous
Maintenance/Ownership: State

Culvert 1021:
Culvert - 1971
Structure No. 200091102110022
Length: 31'
Facility Carried: I 00091 ML
Bridge Type: TWIN CELL RC BOX
Features Intersected: BARTON RIVER
Maintenance/Ownership: State

Culvert 102-2:
Culvert - 1972
Structure No. 300091102210021
Length: 16'
Under Clearance: 12.0'
Facility Carried: I91
Bridge Type: RC BOX
Features Intersected: ROARING BROOK
Maintenance: State

Bridge 103N:
Stringer/multi-beam or girder - 1971
Structure No. 200091103N10022
Length: 102'
Width: 39.8'
Under Clearance: 14.25'
Facility Carried: I 00091 ML
Bridge Type: WELDED GIRDER
Features Intersected: I 91 OVER TH NO 4
Surface: Bituminous
Maintenance/Ownership: State

Bridge 104N:
Stringer/multi-beam or girder - 1971
Structure No. 200091104N10022
Length: 238'
Width: 39.4'
Under Clearance: 19.67'
Facility Carried: I 00091 ML
Bridge Type: 3SP CONT ROLLED BEAM
Features Intersected: I 91 OVER TH NO 5
Surface: Bituminous
Maintenance/Ownership: State

Culvert 1043N:
Culvert - 1972
Structure No. 300091H43N10021
Length: 18'
Under Clearance: 12.0'
Facility Carried: I91
Bridge Type: CONC ARCH CULVERT
Features Intersected: HOG TROUGH BROOK
Maintenance: State

Bridge 105N:
Stringer/multi-beam or girder - 1971
Structure No. 200091105N10022
Length: 89'
Width: 39.4'
Under Clearance: 15.92'
Facility Carried: I 00091 ML
Bridge Type: ROLLED BEAM
Features Intersected: I 91 OVER TH NO 6
Surface: Bituminous
Maintenance/Ownership: State

Culvert 1051N:
Culvert - 1972
Structure No. 300091H51N10021
Length: 6'
Under Clearance: 6.0'
Facility Carried: I91
Bridge Type: A.C.C.G.M.P.
Features Intersected: BROOK
Maintenance: State

Bridge 106N:
Stringer/multi-beam or girder - 1971
Structure No. 200091106N10022
Length: 200'
Width: 42.7'
Under Clearance: 15.83'
Facility Carried: I 00091 ML
Bridge Type: 3SP CONT WELDED GIR
Features Intersected: I 91 OVER US 5
Surface: Bituminous
Maintenance/Ownership: State

Culvert 106-1:
Culvert - 1972
Structure No. 300091106110111
Length: 8'
Under Clearance: 6.0'
Facility Carried: I91
Bridge Type: MULTIPLATE PIPE ARCH
Features Intersected: SWAMP DRAIN
Maintenance: State

Historic Projects: Unknown, Retreatment, Resurface, Bituminous Mix, Skinny Mix, Bituminous Seal, Bituminous Concrete, Bituminous Macadam, Cold Plane and Bituminous Concrete, Concrete, Gravel, Surface Treated Gravel, Plant Mix, Reclaimed Base and Bituminous Concrete

Indicated plans available - http://vtransmap01.act.state.vt.us/rp/dpr/DIwebstore/

Functional Class: 1 - Interstate System; 2 - Other Freeways and Expressways; 3 - Principal Arterial; 4 - Minor Arterial; 5 - Major Collector; 6 - Minor Collector

Speed Zones: 25, 30, 35, 40, 45, 50, 55, 60, 65

Curves: Left, Right

Grades: grade up, grade down

Road Widths (ft)

Traffic Counters (counter ID)

AADT (count)

Crash Locations: Fatal, Injury, Property Damage Only, Unknown Crash Type

Mileage by Functional Class By Sheet

91-3	1 - Interstate	9.000

Page Total Mileage: 9.000 mi

Mileage by Town By Sheet

ETE - I091-0000		9.0 of 177.432

Page Total Mileage: 9.0 mi

DISTRICT	TOWN	Date: 10/26/16	ROUTE
9	IRASBURG, BARTON, GLOVER	18 of 20 TWN mileage: 153.0 to 162.0	I-91 ETE mileage: 153.0 to 162.0