Route Log and Progress Chart

DRAFT

Please Note: Errors and Omissions May Exist.
Contact the VTrans Mapping Section with questions or concerns.

DISTRICT	TOWN	ROUTE
2	MARLBORO	Min-0528

Min-0528

Base Map

1 in = 0.5 miles

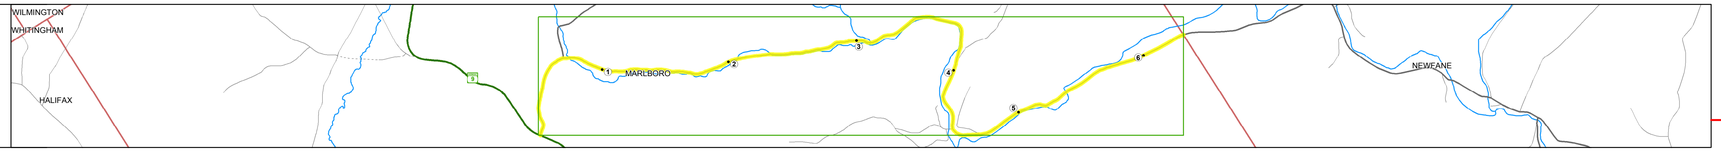

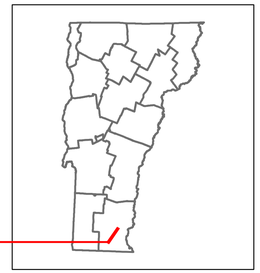

Stick Diagram

- Town Center
- Stations (Feet)
- Railroad Crossings
- Primary Structures
- Secondary Structures
- Divided State Highway
- State Highway
- Divided Town Highway
- Town Highway
- Streams (Hydraulic Structure)
- Town Boundary
- Village/UC Boundaries
- District Boundaries
- State/Town Highway Change
- Divided Highway Limits
- Ghost Section Boundary
- Federal Urban Area Limits

Scale: 1 INCH = 2000 FEET

Road Widths

Travellane	22
Roadway	22
Lane Count	2
Base	
Subbase	

Curves

Grades

Historic Projects

Maintenance Garage

Speed Zone

Functional Class

6

National Highway System

Limited Access Highway

Traffic Counters

X364, XYBP, X037

AADT Counts

2014
2013
2012
2011
2010

Crash Locations

2014
2013
2012
2011
2010

STRUCTURE DESCRIPTIONS

Bridge 8:
Stringer/multi-beam or girder - 1939
Structure No. 101311000813111
Length: 64'
Width: 21.8'
Facility Carried: C2001
Bridge Type: ROLLED BEAM
Features Intersected: MARLBORO BR.ROCK R.
Surface: Bituminous
Maintenance/Ownership: Town

Bridge 9:
Stringer/multi-beam or girder - 1941
Structure No. 101311000913111
Length: 73'
Width: 22.8'
Facility Carried: C2001
Bridge Type: ROLLED BEAM
Features Intersected: MARLBORO BRANCH ROCK RIV
Surface: Bituminous
Maintenance/Ownership: Town

Bridge 10:
Stringer/multi-beam or girder - 1939
Structure No. 101311001013111
Length: 69'
Width: 20.0'
Facility Carried: C2001
Bridge Type: ROLLED BEAM
Features Intersected: WORDEN BROOK
Surface: Bituminous
Maintenance/Ownership: Town

Bridge 6:
Tee Beam - 1939
Structure No. 101311000613111
Length: 38'
Width: 22.0'
Facility Carried: C2001
Bridge Type: CONCRETE T-BEAM
Features Intersected: ADAMS BROOK
Surface: Bituminous
Maintenance/Ownership: Town

Bridge 7:
Stringer/multi-beam or girder - 1930
Structure No. 101311000713111
Length: 62'
Width: 19.7'
Facility Carried: C2001
Bridge Type: ROLLED BEAM
Features Intersected: MARLBORO BR.ROCK R.
Surface: Bituminous
Maintenance/Ownership: Town

Bridge 5:
Slab - 1939
Structure No. 101311000513111
Length: 23'
Width: 24.0'
Facility Carried: C2001
Bridge Type: CONCRETE SLAB
Features Intersected: GULF BROOK
Surface: Bituminous
Maintenance/Ownership: Town

Historic Projects: Unknown; Retreatment; Resurface; Bituminous Mix; Skinny Mix; Bituminous Seal; Bituminous Concrete; Bituminous Macadam; Cold Plane and Bituminous Concrete; Concrete; Gravel; Surface Treated Gravel; Plant Mix; Reclaimed Base and Bituminous Concrete

Functional Class: 1 - Interstate System; 2 - Other Freeways and Expressways; 3 - Principal Arterial; 4 - Minor Arterial; 5 - Major Collector; 6 - Minor Collector

Speed Zones: 25, 30, 35, 40, 45, 50, 55, 60, 65

Curves: (degrees) Left, Right

Grades: (percent) grade up, grade down

Road Widths: (ft)

Traffic Counters: (counter ID)

AADT: (count)

Crash Locations: Fatal; Injury; Property Damage Only; Unknown Crash Type

indicated plans available - http://vtransmap01.aot.state.vt.us/rp/dpr/Dlwebstore/

Mileage by Functional Class By Sheet		
0528	6 - Minor Collector	6.320
	Page Total Mileage:	6.320 mi

Mileage by Town By Sheet		
MARLBORO - S05281311		6.32 of 6.32
	Page Total Mileage:	6.32 mi

DISTRICT	TOWN	Date: 11/11/16	ROUTE
2	MARLBORO	1 of 1 TWN mileage: 0.0 to 6.32	Min-0528 ETE mileage: 0.0 to 6.32