# Route Log and Progress Chart

**DRAFT**

Please Note: Errors and Omissions May Exist.
Contact the VTrans Mapping Section with questions or concerns.

| DISTRICT | TOWN | ROUTE |
|---|---|---|
| 5 | BURLINGTON | Urb-5038 |

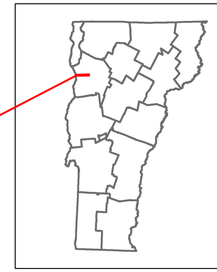

**Urb-5038**

## Base Map

1 in = 2,000 feet

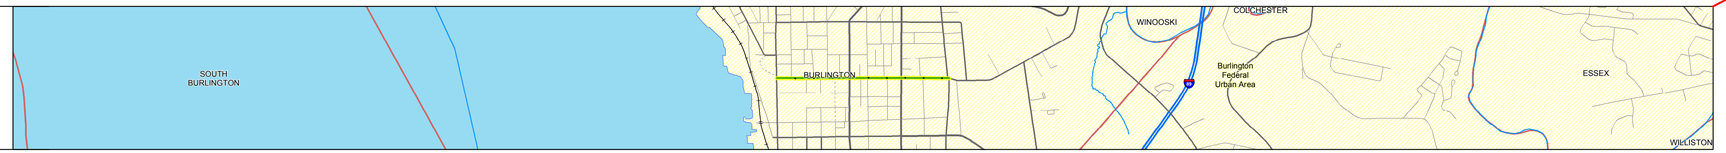


## Stick Diagram

- Town Center
- Stations (Feet)
- Railroad Crossings
- Primary Structures
- Secondary Structures
- Divided State Highway
- State Highway
- Divided Town Highway
- Town Highway
- Streams (Hydraulic Structure)
- Town Boundary
- Village/UC Boundaries
- District Boundaries
- State/Town Highway Change
- Divided Highway Limits
- Ghost Section Boundary
- Federal Urban Area Limits

Scale: 1 INCH = 2000 FEET

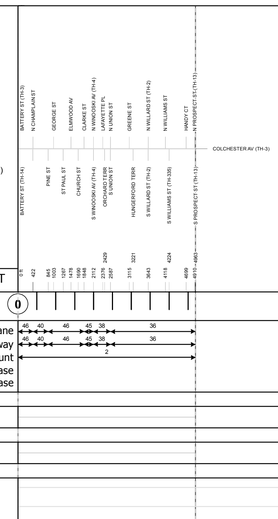


## Road Widths




## Curves

## Grades

## Historic Projects

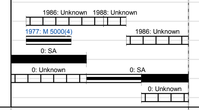


## Maintenance Garage

## Speed Zone

## Functional Class

## National Highway System

## Limited Access Highway

## Traffic Counters

## AADT Counts

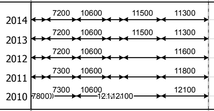


## Crash Locations

## STRUCTURE DESCRIPTIONS

**Historic Projects**
Unknown, Retreatment, Resurface, Bituminous Mix, Skinny Mix, Bituminous Seal; Bituminous Concrete, Bituminous Macadam, Cold Plane and Bituminous Concrete, Concrete, Gravel; Surface Treated Gravel, Plant Mix, Reclaimed Base and Bituminous Concrete

Indicated plans available - http://vtransmap01.aot.state.vt.us/rp/dpr/DIwebstore/

**Functional Class**
1 - Interstate System; 2 - Other Freeways and Expressways; 3 - Principal Arterial; 4 - Minor Arterial; 5 - Major Collector; 6 - Minor Collector

**Speed Zones**
SPEED LIMIT 25, 30, 35, 40, 45, 50, 55, 60, 65

**Curves**
(degrees) Left / Right

**Grades**
(percent) grade up / grade down

**Road Widths**
(ft)

**Traffic Counters**
(counter ID)

**AADT**
(count)

**Crash Locations**
Fatal, Injury, Property Damage Only, Unknown Crash Type

### Mileage by Functional Class By Sheet

| | | |
|---|---|---|
| 5038 | 3 - Other Principal Arterial | 0.080 |
| 5038 | 4 - Minor Arterial | 0.860 |

**Page Total Mileage: 0.940 mi**

### Mileage by Town By Sheet

| | | |
|---|---|---|
| BURLINGTON - S50380403 | | 0.94 of 0.94 |

**Page Total Mileage: 0.94 mi**

| DISTRICT | TOWN | Date: 11/12/16 | ROUTE |
|---|---|---|---|
| 5 | BURLINGTON | 1 of 1<br>TWN mileage: 0.0 to 0.94 | Urb-5038<br>ETE mileage: 0.0 to 0.94 |