Route Log and Progress Chart

DRAFT

Please Note: Errors and Omissions May Exist.
Contact the VTrans Mapping Section with questions or concerns.

DISTRICT	TOWN	ROUTE
4	HARTFORD	US-5

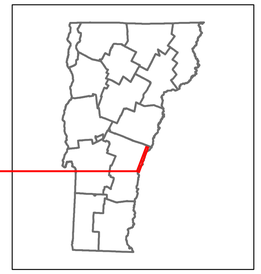

5

Base Map

1 in = 0.75 miles

Stick Diagram

- Town Center
- Stations (Feet)
- Railroad Crossings
- Primary Structures
- Secondary Structures
- Divided State Highway
- State Highway
- Divided Town Highway
- Town Highway
- Streams (Hydraulic Structure)
- Town Boundary
- Village/UC Boundaries
- District Boundaries
- State/Town Highway Change
- Divided Highway Limits
- Ghost Section Boundary
- Federal Urban Area Limits

Scale: 1 INCH = 2000 FEET

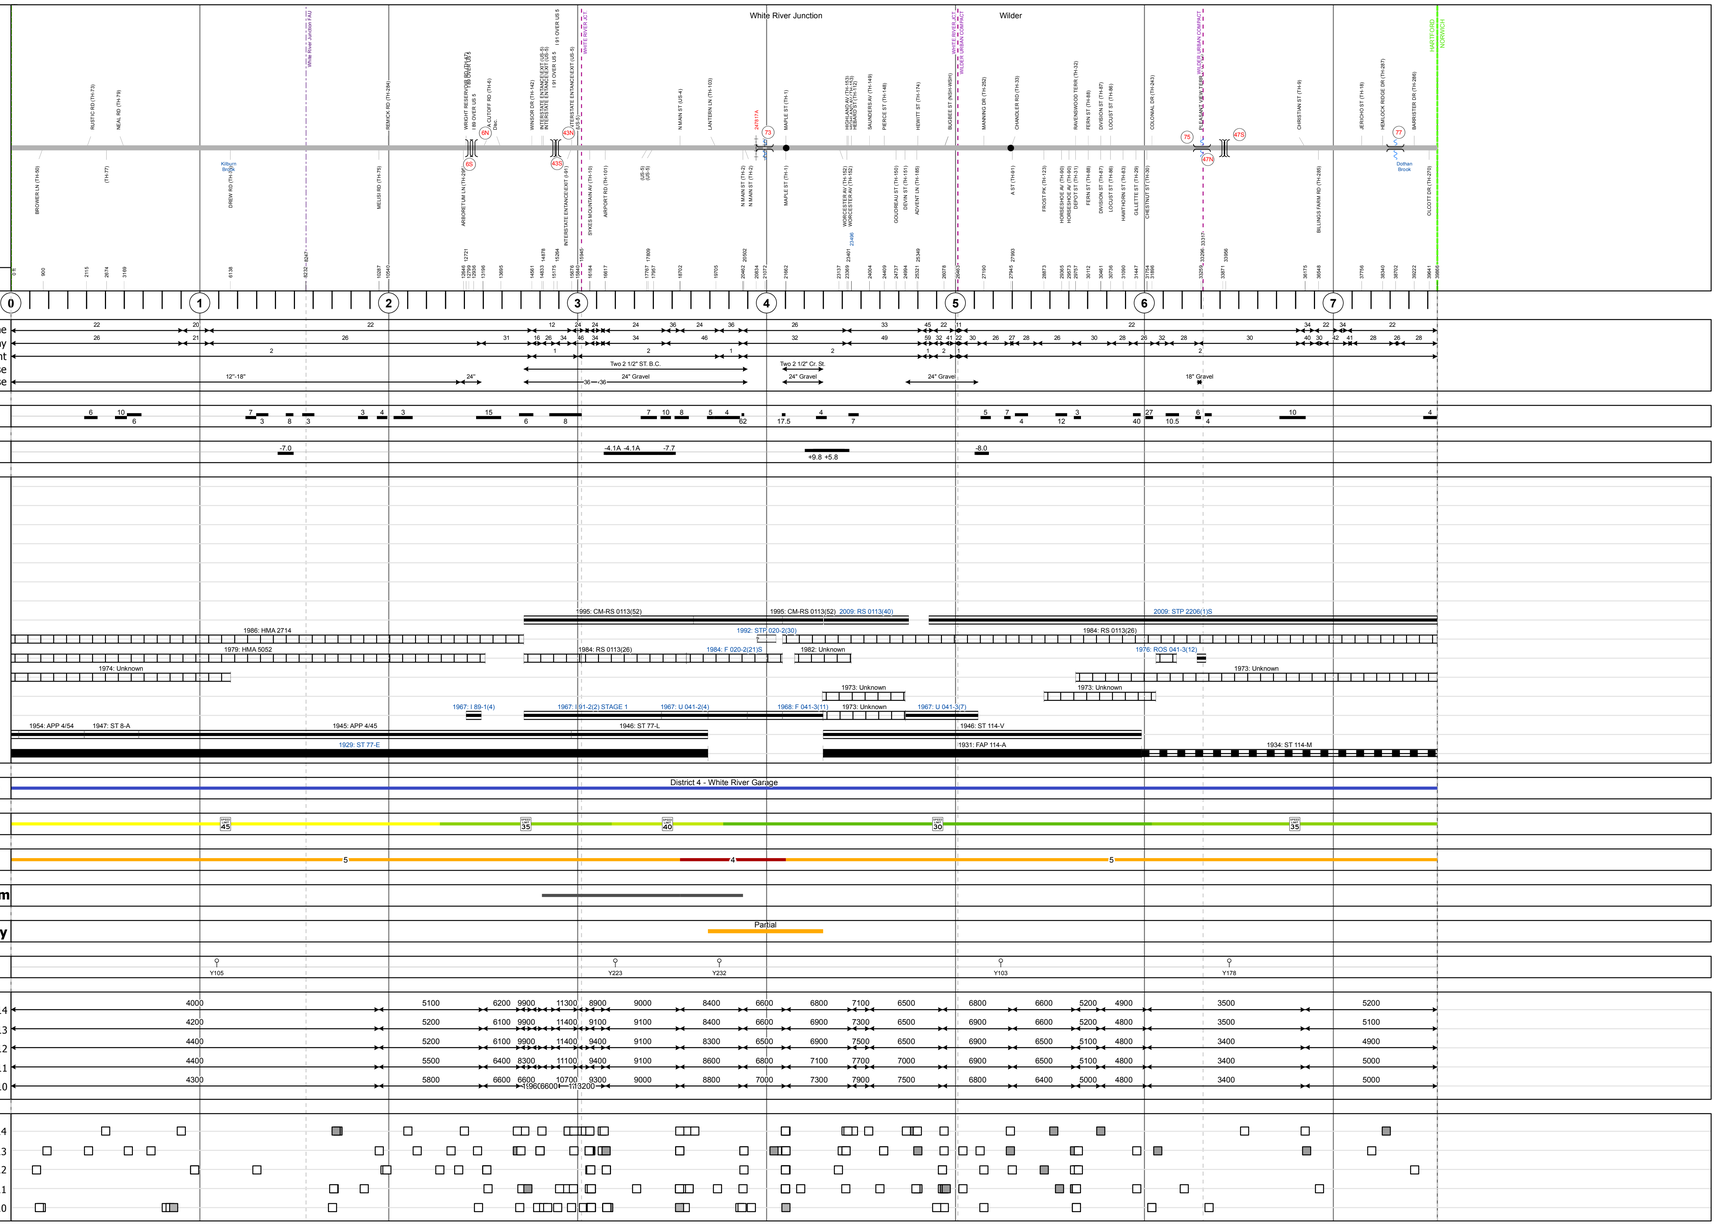

STRUCTURE DESCRIPTIONS

Bridge 6S:
Stringer/multi-beam or girder - 1966
Structure No. 200089006S14082
Length: 187'
Width: 38.0'
Under Clearance: 15.92'
Facility Carried: I 00089 ML
Bridge Type: 3 SP ROLLED BEAM
Features Intersected: I 89 OVER US 5
Surface: Bituminous
Maintenance/Ownership: State

Bridge 6N:
Stringer/multi-beam or girder - 1966
Structure No. 200089006N14082
Length: 192'
Width: 38.0'
Under Clearance: 14.25'
Facility Carried: I 00089 ML
Bridge Type: 3 SP ROLLED BEAM
Features Intersected: I 89 OVER US 5
Surface: Bituminous
Maintenance/Ownership: State

Bridge 43S:
Stringer/multi-beam or girder - 2015
Structure No. 200091043S14082
Length: 136'
Width: 46.0'
Under Clearance: 17.58'
Facility Carried: I 00091 ML
Bridge Type: WELDED GIRDER
Features Intersected: I 91 OVER US 5
Surface: Concrete
Maintenance/Ownership: State

Bridge 43N:
Stringer/multi-beam or girder - 2015
Structure No. 200091043N14082
Length: 136'
Width: 44.0'
Under Clearance: 15.42'
Facility Carried: I 00091 ML
Bridge Type: WELDED GIRDER
Features Intersected: I 91 OVER US 5
Surface: Concrete
Maintenance/Ownership: State

Bridge 73:
Stringer/multi-beam or girder - 1968
Structure No. 200113007314082
Length: 979'
Width: 57.0'
Under Clearance: 23.08'
Facility Carried: US 00005 ML
Bridge Type: 6 SP CONT WELDED GRD
Features Intersected: US 5 OVER WHI R + NECRR
Surface: Bituminous
Maintenance/Ownership: State

Bridge 75:
Slab - 1977
Structure No. 300113007514081
Length: 22'
Width: 33.6'
Under Clearance: 4.0'
Facility Carried: US5
Bridge Type: CONCRETE SLAB
Features Intersected: DOTHAN BROOK
Surface: Bituminous
Maintenance: State

Bridge 47N:
Stringer/multi-beam or girder - 1967
Structure No. 200091047N14082
Length: 197'
Width: 37.3'
Under Clearance: 17.25'
Facility Carried: I 00091 ML
Bridge Type: 3 SP CONT PLATE GIR
Features Intersected: I 91 OVER US 5 + BROOK
Surface: Bituminous
Maintenance/Ownership: State

Bridge 47S:
Stringer/multi-beam or girder - 1967
Structure No. 200091047S14082
Length: 197'
Width: 37.3'
Under Clearance: 14.08'
Facility Carried: I 00091 ML
Bridge Type: 3 SP CONT PLATE GIR
Features Intersected: I 91 OVER US 5 + BROOK
Surface: Bituminous
Maintenance/Ownership: State

Culvert 77:
Culvert - 1931
Structure No. 300113007714081
Length: 8'
Under Clearance: 6.0'
Facility Carried: US5
Bridge Type: R. C. BOX CULVERT
Features Intersected: BROOK
Maintenance: State

Historic Projects

Unknown, Retreatment, Resurface, Bituminous Mix, Skinny Mix, Bituminous Seal, Bituminous Concrete, Bituminous Macadam, Cold Plane and Bituminous Concrete, Concrete, Gravel, Surface Treated Gravel, Plant Mix, Reclaimed Base and Bituminous Concrete

Indicated plans available - http://vtransmap01.act.state.vt.us/rp/dpr/DIwebstore/

Functional Class

1 - Interstate System; 2 - Other Freeways and Expressways; 3 - Principal Arterial; 4 - Minor Arterial; 5 - Major Collector; 6 - Minor Collector

Speed Zones

25, 30, 35, 40, 45, 50, 55, 60, 65

Curves

(degrees): Left, Right

Grades

(percent): grade up, grade down

Road Widths

(ft)

Traffic Counters

(counter ID)

AADT

(count)

Crash Locations

Fatal; Injury; Property Damage Only; Unknown Crash Type

Mileage by Functional Class By Sheet

020-2	4 - Minor Arterial	0.560
0113	5 - Major Collector	6.990

Page Total Mileage: 7.550 mi

Mileage by Town By Sheet

HARTFORD - U005-1408	7.55 of 7.55

Page Total Mileage: 7.55 mi

DISTRICT	TOWN	Date: 11/14/16	ROUTE
4	HARTFORD	1 of 1 TWN mileage: 0.0 to 7.55	US-5 ETE mileage: 70.84 to 78.39

For More Information Contact - Vermont Agency of Transportation, Policy, Planning and Intermodal Development Division - Mapping Section, 1 National Life Drive, Montpelier, VT 05633-5001 Telephone: 802-828-2600.