Route Log and Progress Chart

DRAFT

Please Note: Errors and Omissions May Exist.
Contact the VTrans Mapping Section with questions or concerns.

DISTRICT	TOWN	ROUTE
8	FLETCHER	Maj-0281

Maj-0281

Base Map

1 in = 0.6 miles

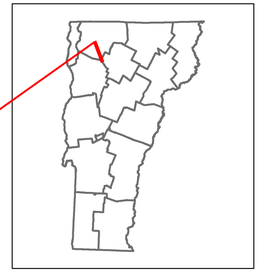

Stick Diagram

- Town Center
- Intersecting State Routes (excl. ramps/approaches)
- Other Intersecting Highways, Ramps, Approaches
- Railroad Crossings
- Primary Structures
- Secondary Structures
- Divided State Highway
- State Highway
- Divided Town Highway
- Town Highway
- Streams (Hydraulic Structure)
- Town Boundary
- Village/UC Boundaries
- District Boundaries
- State/Town Highway Change
- Divided Highway Limits
- Ghost Section Boundary
- Federal Urban Area Limits

Scale: 1 INCH = 2000 FEET

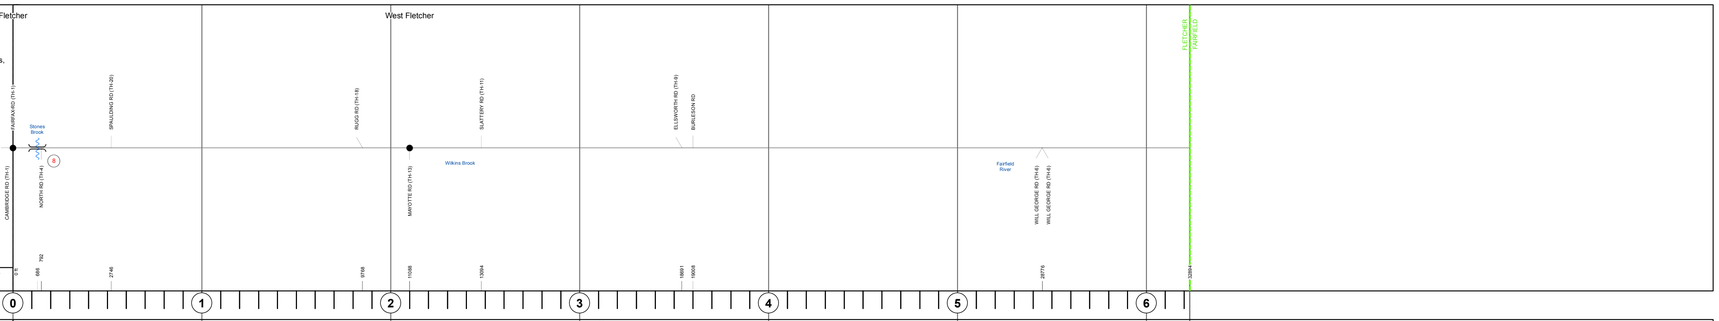

Road Widths

Travellane	20
Roadway	22
Lane Count	2
Base	
Subbase	

Curves

Grades

Historic Projects

1980: Unknown
1978: Unknown
1979: Unknown
1979: Unknown
1978: Unknown
1978: Unknown
1974: CL 2
1975: Unknown
1976: Unknown
1975: Unknown
1980: Unknown
1978: Unknown
1972: SA
1963: SA
1967: SA
1977: Unknown
1977: Unknown
1976: Unknown
1971: SA
1949: SA
1960: SA
1959: SA
1969: SA
0: SA
1961: SA
1960: SA
1960: SA
1961: SA
1960: SA

Maintenance Garage

Speed Zone

Functional Class

5

National Highway System

Limited Access Highway

Traffic Counters

F365

Customer Service Level

AADT Counts

2016		480	330	450	
2015		470	320	440	
2014		450	300	420	
2013		450	300	410	
2012		450	300	400	

Crash Locations

2016
2015
2014
2013
2012

STRUCTURE DESCRIPTIONS

Bridge 8:
Slab - 1959
Structure No. 200281000806062
Length: 24'
Width: 24.3'
Weight Limit: 0
Facility Carried: TR 02 FAS 281
Bridge Type: CONCRETE SLAB
Features Intersected: STONES BROOK
Surface: Bituminous
Maintenance/Ownership: Town

Historic Projects: Unknown; Retreatment; Resurface; Bituminous Mix; Skinny Mix; Bituminous Seal; Bituminous Concrete; Bituminous Macadam; Cold Plane and Bituminous Concrete; Concrete; Gravel; Surface Treated Gravel; Plant Mix; Reclaimed Base and Bituminous Concrete

Functional Class: 1 - Interstate System; 2 - Other Freeways and Expressways; 3 - Principal Arterial; 4 - Minor Arterial; 5 - Major Collector; 6 - Minor Collector

Speed Zones: 25, 30, 35, 40, 45, 50, 55, 60, 65

Curves: (degrees) Left, Right

Grades: (percent) grade up, grade down

Road Widths: (ft)

Traffic Counters: (counter ID)

AADT: (count)

Crash Locations: Fatal; Property Damage Only; Injury; Unknown Crash Type

High Crash Locations (HCL's): HCL No.; 1 - 100; 101 - 200; 201 - 300; 301 - 400; 401 - 800

Indicated plans available - http://vtransmap01.aot.state.vt.us/rp/dpr/DIwebstore/

Mileage by Functional Class By Sheet

0281	5 - Major Collector	6.230

Page Total Mileage: 6.230 mi

Mileage by Town By Sheet

FLETCHER - S02810606	6.23 of 6.23

Page Total Mileage: 6.23 mi

DISTRICT	TOWN	Date: 10/17/17	ROUTE
8	FLETCHER	1 of 1 TWN mileage: 0.0 to 6.23	Maj-0281 ETE mileage: 0.0 to 6.23

For More Information Contact - Vermont Agency of Transportation, Policy, Planning and Intermodal Development Division - Mapping Section, 1 National Life Drive, Montpelier, VT 05633-5001 Telephone: 802-828-2600.