Route Log and Progress Chart

DRAFT

Please Note: Errors and Omissions May Exist.
Contact the VTrans Mapping Section with questions or concerns.

DISTRICT	TOWN	ROUTE
8	ALBURGH	Maj-0291

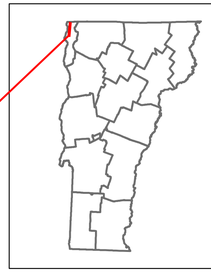

Maj-0291

Base Map

1 in = 2,000 feet

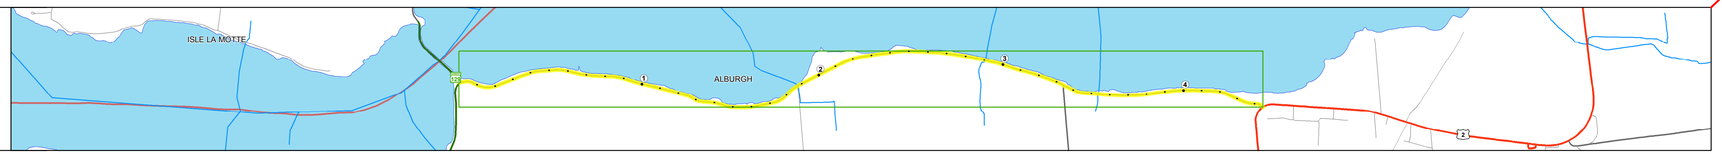

Stick Diagram

- Town Center
- Intersecting State Routes (excl. ramps/approaches)
- Other Intersecting Highways, Ramps, Approaches
- Railroad Crossings
- Primary Structures
- Secondary Structures
- Divided State Highway
- State Highway
- Divided Town Highway
- Town Highway
- Streams (Hydraulic Structure)
- Town Boundary
- Village/UC Boundaries
- District Boundaries
- State/Town Highway Change
- Divided Highway Limits
- Ghost Section Boundary
- Federal Urban Area Limits

Scale: 1 INCH = 2000 FEET

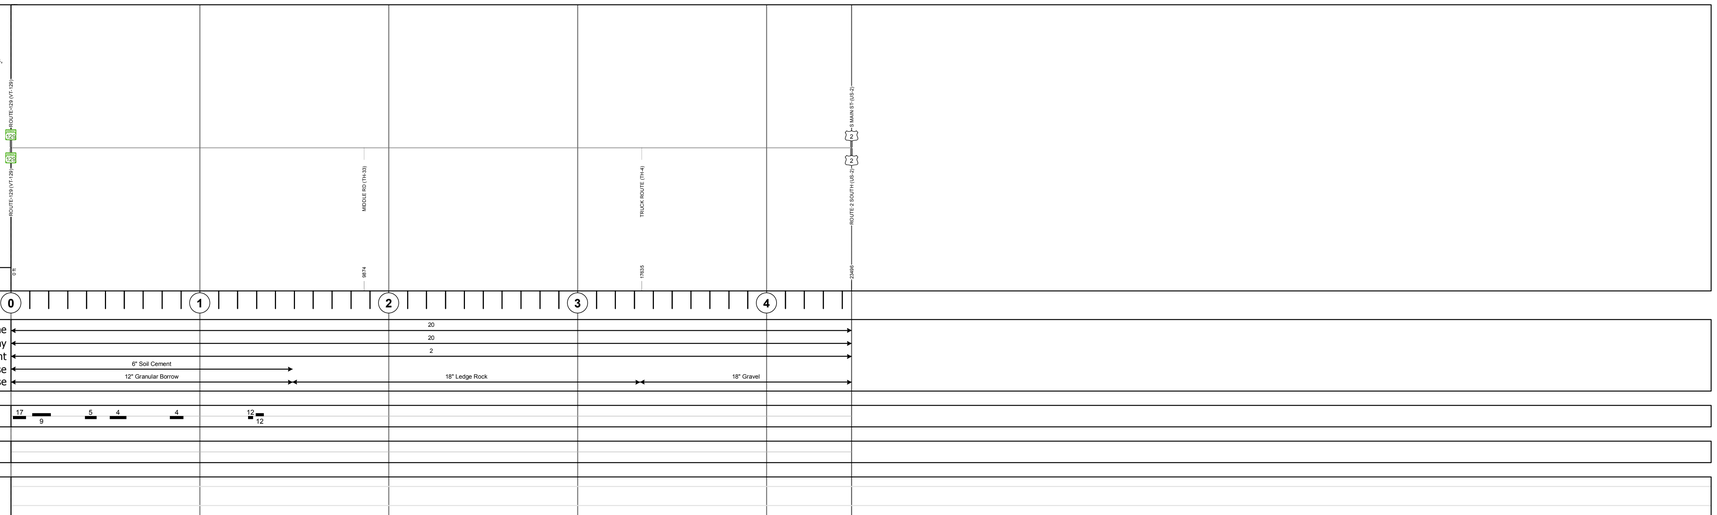

Road Widths

Travellane	20
Roadway	20
Lane Count	2
Base	6" Soil Cement; 12" Granular Borrow; 18" Ledge Rock; 18" Gravel
Subbase	

Curves

17 / 9 — 5 — 4 — 4 — 12 / 12

Grades

Historic Projects

1976: Unknown
1969: Unknown
1981: Unknown
1963: Unknown
1965: Unknown
1963: Unknown
1974: Unknown
1960: Unknown
1959: Unknown
1964: S 0291(1) SA
1958: Unknown
0: SA
1957: S 92(2)
1958: S 92(1)

Maintenance Garage

Speed Zone

Functional Class

5

National Highway System

Limited Access Highway

Traffic Counters

G301
G121

Customer Service Level

AADT Counts

2016	1400	750
2015	1400	740
2014	1300	700
2013	1300	700
2012	1300	700

Crash Locations

2016
2015
2014
2013
2012

STRUCTURE DESCRIPTIONS

Historic Projects

- Unknown
- Retreatment
- Resurface
- Bituminous Mix
- Skinny Mix
- Bituminous Seal
- Bituminous Concrete
- Bituminous Macadam
- Cold Plane and Bituminous Concrete
- Concrete
- Gravel
- Surface Treated Gravel
- Plant Mix
- Reclaimed Base and Bituminous Concrete

Indicated plans available - http://vtransmap01.aot.state.vt.us/rp/dpr/DIwebstore/

Functional Class

- 1 - Interstate System
- 2 - Other Freeways and Expressways
- 3 - Principal Arterial
- 4 - Minor Arterial
- 5 - Major Collector
- 6 - Minor Collector

Speed Zones

SPEED LIMIT 25 | 30 | 35 | 40 | 45 | 50 | 55 | 60 | 65

Curves

(degrees) — Left / Right

Grades

(percent) — grade up / grade down

Road Widths

(ft)

Traffic Counters

(counter ID)

AADT

(count)

Crash Locations

- Fatal
- Injury
- Property Damage Only
- Unknown Crash Type

High Crash Locations (HCL's)

HCL No.	
1 - 100	201 - 300
101 - 200	301 - 400
	401 - 800

Mileage by Functional Class By Sheet

0291	5 - Major Collector	4.450

Page Total Mileage: 4.450 mi

Mileage by Town By Sheet

ALBURGH - S02910701		4.45 of 4.45

Page Total Mileage: 4.45 mi

DISTRICT	TOWN	Date: 10/17/17	ROUTE
8	ALBURGH	1 of 1 TWN mileage: 0.0 to 4.45	Maj-0291 ETE mileage: 0.0 to 4.45

For More Information Contact - Vermont Agency of Transportation, Policy, Planning and Intermodal Development Division - Mapping Section, 1 National Life Drive, Montpelier, VT 05633-5001 Telephone: 802-828-2600.