# Route Log and Progress Chart

**DRAFT**

Please Note: Errors and Omissions May Exist.
Contact the VTrans Mapping Section with questions or concerns.

| DISTRICT | TOWN | ROUTE |
|---|---|---|
| 5 | BRIDPORT | Min-0636 |

**Min-0636**

**Base Map**

1 in = 0.7 miles




**Stick Diagram**

- Town Center
- Intersecting State Routes (excl. ramps/approaches)
- Other Intersecting Highways, Ramps, Approaches
- Railroad Crossings
- Primary Structures
- Secondary Structures
- Divided State Highway
- State Highway
- Divided Town Highway
- Town Highway
- Streams (Hydraulic Structure)
- Town Boundary
- Village/UC Boundaries
- District Boundaries
- State/Town Highway Change
- Divided Highway Limits
- Ghost Section Boundary
- Federal Urban Area Limits

Scale: 1 INCH = 2000 FEET

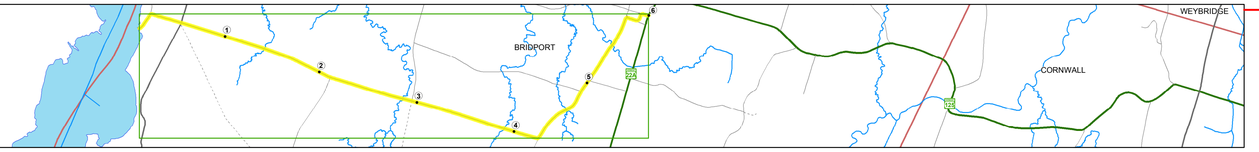


**Road Widths**

Travellane
Roadway
Lane Count
Base
Subbase

**Curves**

**Grades**

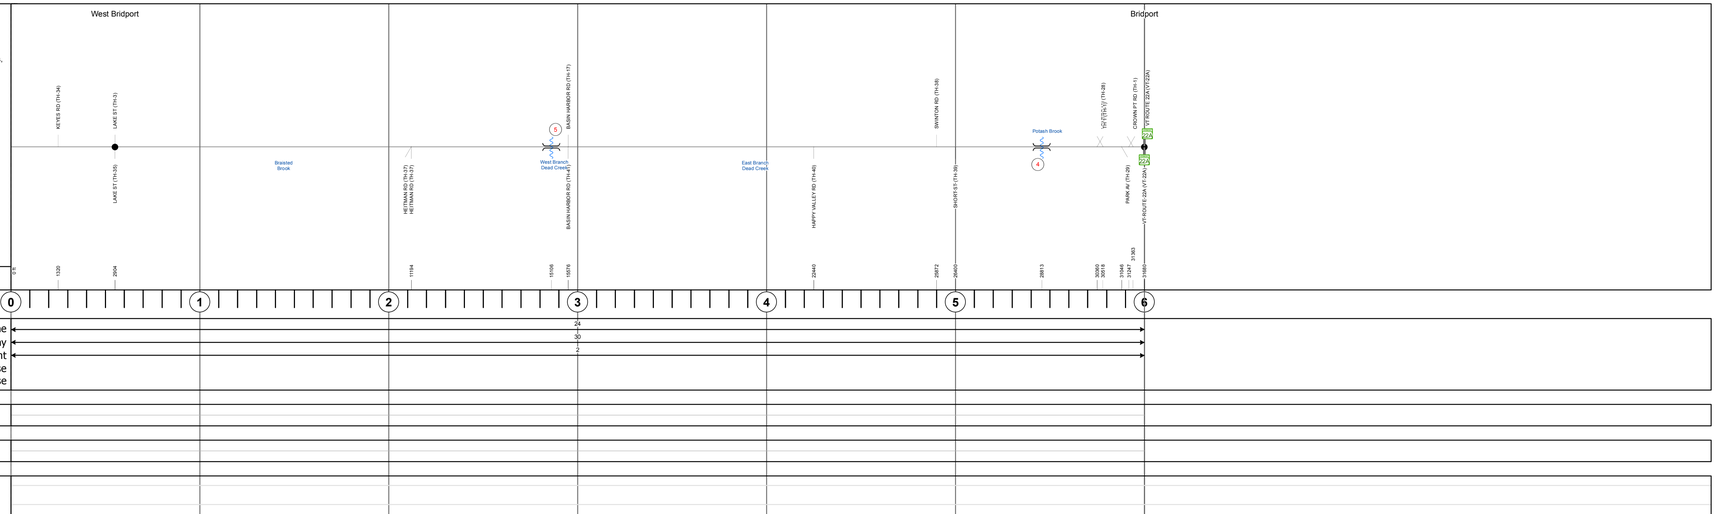**Historic Projects**

**Maintenance Garage**

**Speed Zone**

**Functional Class**




**National Highway System**

**Limited Access Highway**

**Traffic Counters**

**Customer Service Level**

**AADT Counts**

2016
2015
2014
2013
2012

**Crash Locations**

2016
2015
2014
2013
2012



## STRUCTURE DESCRIPTIONS

Bridge 5:
Stringer/multi-beam or girder - 1940
Structure No. 100102000501021
Length: 54'
Width: 19.7'
Weight Limit: 0
Facility Carried: C2001
Bridge Type: ROLLED BEAM
Features Intersected: W. BR. DEAD CREEK
Surface: Bituminous
Maintenance/Ownership: Town

Bridge 4:
Stringer/multi-beam or girder - 1938
Structure No. 100102000401021
Length: 64'
Width: 20.8'
Weight Limit: 10
Facility Carried: C2001
Bridge Type: ROLLED BEAM
Features Intersected: POTASH BROOK
Surface: Bituminous
Maintenance/Ownership: Town

**Historic Projects**

- Unknown
- Retreatment
- Resurface
- Bituminous Mix
- Skinny Mix
- Bituminous Seal
- Bituminous Concrete
- Bituminous Macadam
- Cold Plane and Bituminous Concrete
- Concrete
- Gravel
- Surface Treated Gravel
- Plant Mix
- Reclaimed Base and Bituminous Concrete

Indicated plans available - http://vtransmap01.aot.state.vt.us/rp/dpr/DIwebstore/

**Functional Class**

- 1 - Interstate System
- 2 - Other Freeways and Expressways
- 3 - Principal Arterial
- 4 - Minor Arterial
- 5 - Major Collector
- 6 - Minor Collector

**Speed Zones**

SPEED LIMIT 25 | SPEED LIMIT 30 | SPEED LIMIT 35 | SPEED LIMIT 40 | SPEED LIMIT 45 | SPEED LIMIT 50 | SPEED LIMIT 55 | SPEED LIMIT 60 | SPEED LIMIT 65

**Curves**

(degrees) Left / Right

**Grades**

(percent) grade up / grade down

**Road Widths**

(ft)

**Traffic Counters**

(counter ID)

**AADT**

(count)

**Crash Locations**

- Fatal
- Injury
- Property Damage Only
- Unknown Crash Type

**High Crash Locations (HCL's)**

HCL No.
1 - 100
101 - 200
201 - 300
301 - 400
401 - 800

**Mileage by Functional Class By Sheet**

| | | |
|---|---|---|
| 0636 | 6 - Minor Collector | 6.000 |

Page Total Mileage: 6.000 mi

**Mileage by Town By Sheet**

| | | |
|---|---|---|
| BRIDPORT - S06360102 | | 6.0 of 6.0 |

Page Total Mileage: 6.0 mi

| DISTRICT | TOWN | Date: 10/18/17 | ROUTE |
|---|---|---|---|
| 5 | BRIDPORT | 1 of 1<br>TWN mileage: 0.0 to 6.0 | Min-0636<br>ETE mileage: 0.0 to 6.0 |