Route Log and Progress Chart

DRAFT

Please Note: Errors and Omissions May Exist.
Contact the VTrans Mapping Section with questions or concerns.

DISTRICT	TOWN	ROUTE
5	COLCHESTER	Urb-5618

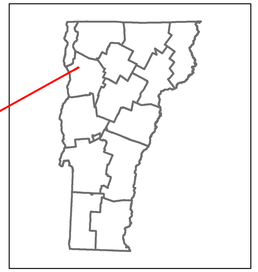

Urb-5618

Base Map

1 in = 500 feet

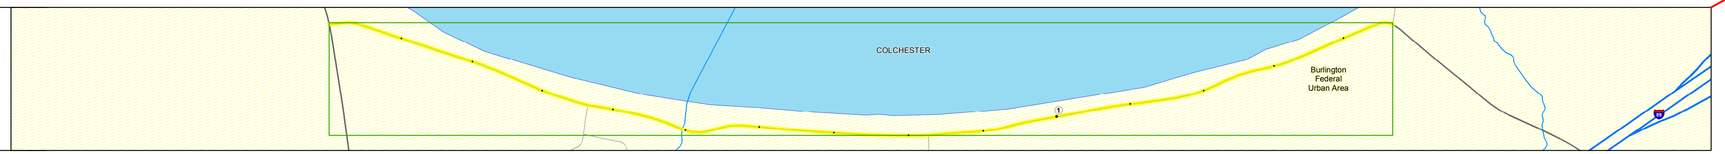

Stick Diagram

- Town Center
- Intersecting State Routes (excl. ramps/approaches)
- Other Intersecting Highways, Ramps, Approaches
- Railroad Crossings
- Primary Structures
- Secondary Structures
- Divided State Highway
- State Highway
- Divided Town Highway
- Town Highway
- Streams (Hydraulic Structure)
- Town Boundary
- Village/UC Boundaries
- District Boundaries
- State/Town Highway Change
- Divided Highway Limits
- Ghost Section Boundary
- Federal Urban Area Limits

Scale: 1 INCH = 1000 FEET

W LAKESHORE DR (TH-1)
BLAKELY RD (TH-3)
S BAY CIR (TH-12)
WILLARD RD (TH-23)
GOODSELL PT (TH-41)
BAY RD (TH-1)
0.0
2006
4498
7742
0
1

Road Widths

Travellane	20	22	21	17	24	22	21	20	23	19	21	17	22	27
Roadway	34	22	21	20	39	22	21	20	23	19	21	20	22	27
Lane Count	2
Base	
Subbase	

Curves

24

Grades

Historic Projects

Maintenance Garage

Speed Zone

Functional Class

5

National Highway System

Limited Access Highway

Traffic Counters

D378

Customer Service Level

AADT Counts

2016	6300
2015	6200
2014	6100
2013	6000
2012	5500

Crash Locations

2016
2015
2014
2013
2012

STRUCTURE DESCRIPTIONS

Historic Projects: Unknown; Retreatment; Resurface; Bituminous Mix; Skinny Mix; Bituminous Seal; Bituminous Concrete; Bituminous Macadam; Cold Plane and Bituminous Concrete; Concrete; Gravel; Surface Treated Gravel; Plant Mix; Reclaimed Base and Bituminous Concrete

Indicated plans available - http://vtransmap01.aot.state.vt.us/rp/dpr/DIwebstore/

Functional Class: 1 - Interstate System; 2 - Other Freeways and Expressways; 3 - Principal Arterial; 4 - Minor Arterial; 5 - Major Collector; 6 - Minor Collector

Speed Zones: 25, 30, 35, 40, 45, 50, 55, 60, 65

Curves: (degrees) Left, Right

Grades: (percent) grade up, grade down

Road Widths: (ft)

Traffic Counters: (counter ID)

AADT: (count)

Crash Locations: Fatal; Injury; Property Damage Only; Unknown Crash Type

High Crash Locations (HCL's): HCL No.; 1 - 100; 101 - 200; 201 - 300; 301 - 400; 401 - 800

Mileage by Functional Class By Sheet

5618	5 - Major Collector	1.470

Page Total Mileage: 1.470 mi

Mileage by Town By Sheet

COLCHESTER - S56180405		1.47 of 1.47

Page Total Mileage: 1.47 mi

DISTRICT	TOWN	Date: 10/28/17	ROUTE
5	COLCHESTER	1 of 1 TWN mileage: 0.0 to 1.47	Urb-5618 ETE mileage: 0.0 to 1.47

For More Information Contact - Vermont Agency of Transportation, Policy, Planning and Intermodal Development Division - Mapping Section, 1 National Life Drive, Montpelier, VT 05633-5001 Telephone: 802-828-2600.