# Route Log and Progress Chart

**DRAFT**

Please Note: Errors and Omissions May Exist.
Contact the VTrans Mapping Section with questions or concerns.

| DISTRICT | TOWN | ROUTE |
|---|---|---|
| 7 | EAST MONTPELIER | Min-6303 |

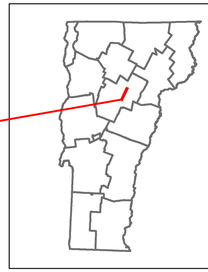

**Min-6303**

## Base Map

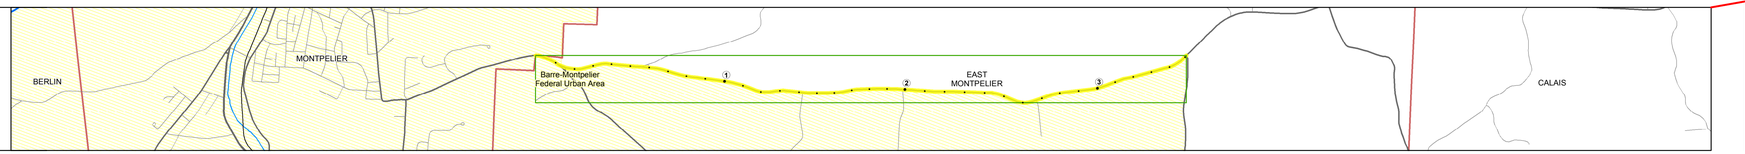


1 in = 2,000 feet

## Stick Diagram

- Town Center
- Intersecting State Routes (excl. ramps/approaches)
- Other Intersecting Highways, Ramps, Approaches
- Railroad Crossings
- Primary Structures
- Secondary Structures
- Divided State Highway
- State Highway
- Divided Town Highway
- Town Highway
- Streams (Hydraulic Structure)
- Town Boundary
- Village/UC Boundaries
- District Boundaries
- State/Town Highway Change
- Divided Highway Limits
- Ghost Section Boundary
- Federal Urban Area Limits

Scale: 1 INCH = 1000 FEET

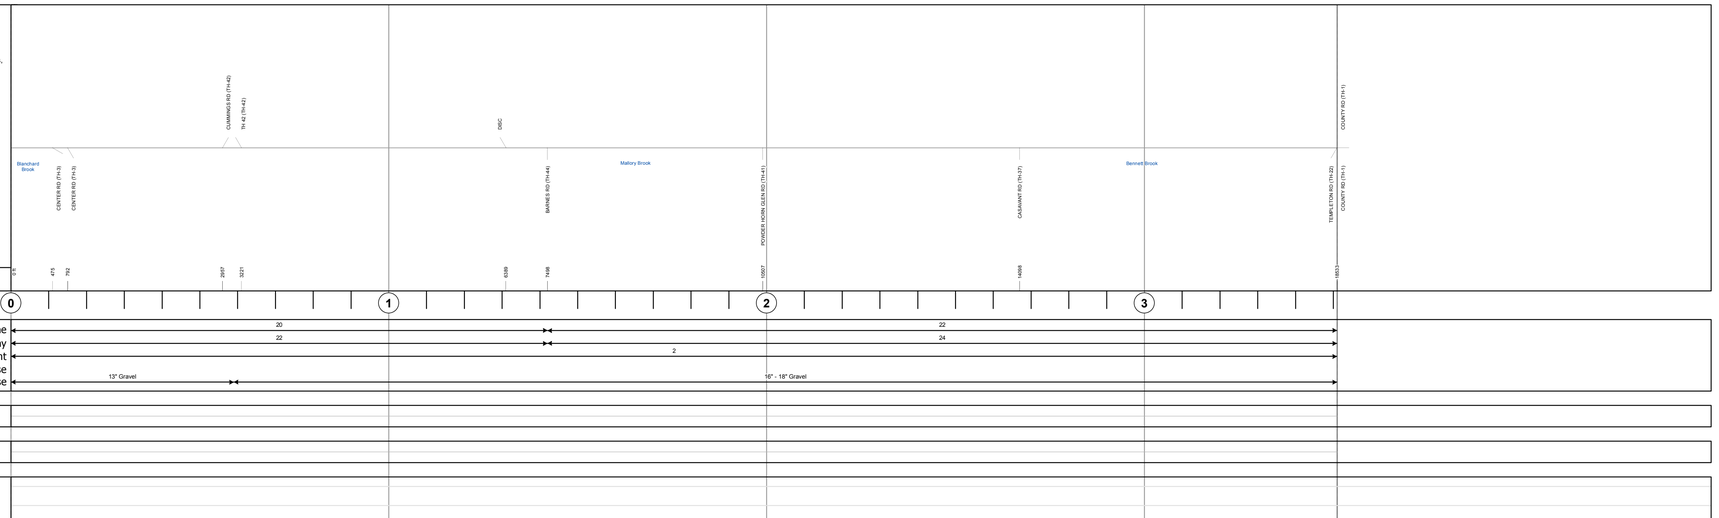


## Road Widths

| | 0 | 1 | 2 | 3 |
|---|---|---|---|---|
| Travellane | 20 | | 22 | |
| Roadway | 22 | | 24 | |
| Lane Count | 2 | | | |
| Base | | | | |
| Subbase | 13" Gravel | | 16" - 18" Gravel | |

## Curves

## Grades

## Historic Projects




## Maintenance Garage

## Speed Zone

## Functional Class

4

## National Highway System

## Limited Access Highway

## Traffic Counters

W321

## Customer Service Level

## AADT Counts

| | 0 | 1 | 2 | 3 |
|---|---|---|---|---|
| 2016 | 1800 | | 1400 | |
| 2015 | 1700 | | 1300 | |
| 2014 | 1700 | | 1300 | |
| 2013 | 1600 | | 1200 | |
| 2012 | | | 1200 | |

## Crash Locations




## STRUCTURE DESCRIPTIONS

**Historic Projects**
Unknown; Retreatment; Resurface; Bituminous Mix; Skinny Mix; Bituminous Seal; Bituminous Concrete; Bituminous Macadam; Cold Plane and Bituminous Concrete; Concrete; Gravel; Surface Treated Gravel; Plant Mix; Reclaimed Base and Bituminous Concrete

Indicated plans available - http://vtransmap01.aot.state.vt.us/rp/dpr/DIwebstore/

**Functional Class**
1 - Interstate System; 2 - Other Freeways and Expressways; 3 - Principal Arterial; 4 - Minor Arterial; 5 - Major Collector; 6 - Minor Collector

**Speed Zones**
SPEED LIMIT 25; 30; 35; 40; 45; 50; 55; 60; 65

**Curves**
(degrees) Left; Right

**Grades**
(percent) grade up; grade down

**Road Widths**
(ft)

**Traffic Counters**
(counter ID)

**AADT**
(count)

**Crash Locations**
Fatal; Injury; Property Damage Only; Unknown Crash Type

**High Crash Locations (HCL's)**
HCL No.: 1 - 100; 101 - 200; 201 - 300; 301 - 400; 401 - 800

**Mileage by Functional Class By Sheet**

| | | |
|---|---|---|
| 6303 | 4 - Minor Arterial | 3.510 |

Page Total Mileage: 3.510 mi

**Mileage by Town By Sheet**

| | | |
|---|---|---|
| EAST MONTPELIER - S63031207 | | 3.51 of 3.51 |

Page Total Mileage: 3.51 mi

| DISTRICT | TOWN | Date: 10/28/17 | ROUTE |
|---|---|---|---|
| 7 | EAST MONTPELIER | 1 of 1<br>TWN mileage: 0.0 to 3.51 | Min-6303<br>ETE mileage: 0.0 to 3.51 |