Route Log and Progress Chart

DRAFT

Please Note: Errors and Omissions May Exist.
Contact the VTrans Mapping Section with questions or concerns.

DISTRICT	TOWN	ROUTE
8	HYDE PARK	VT-15

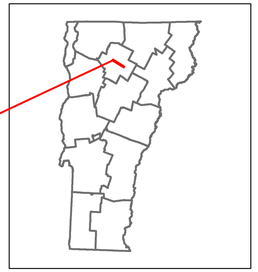

VERMONT 15

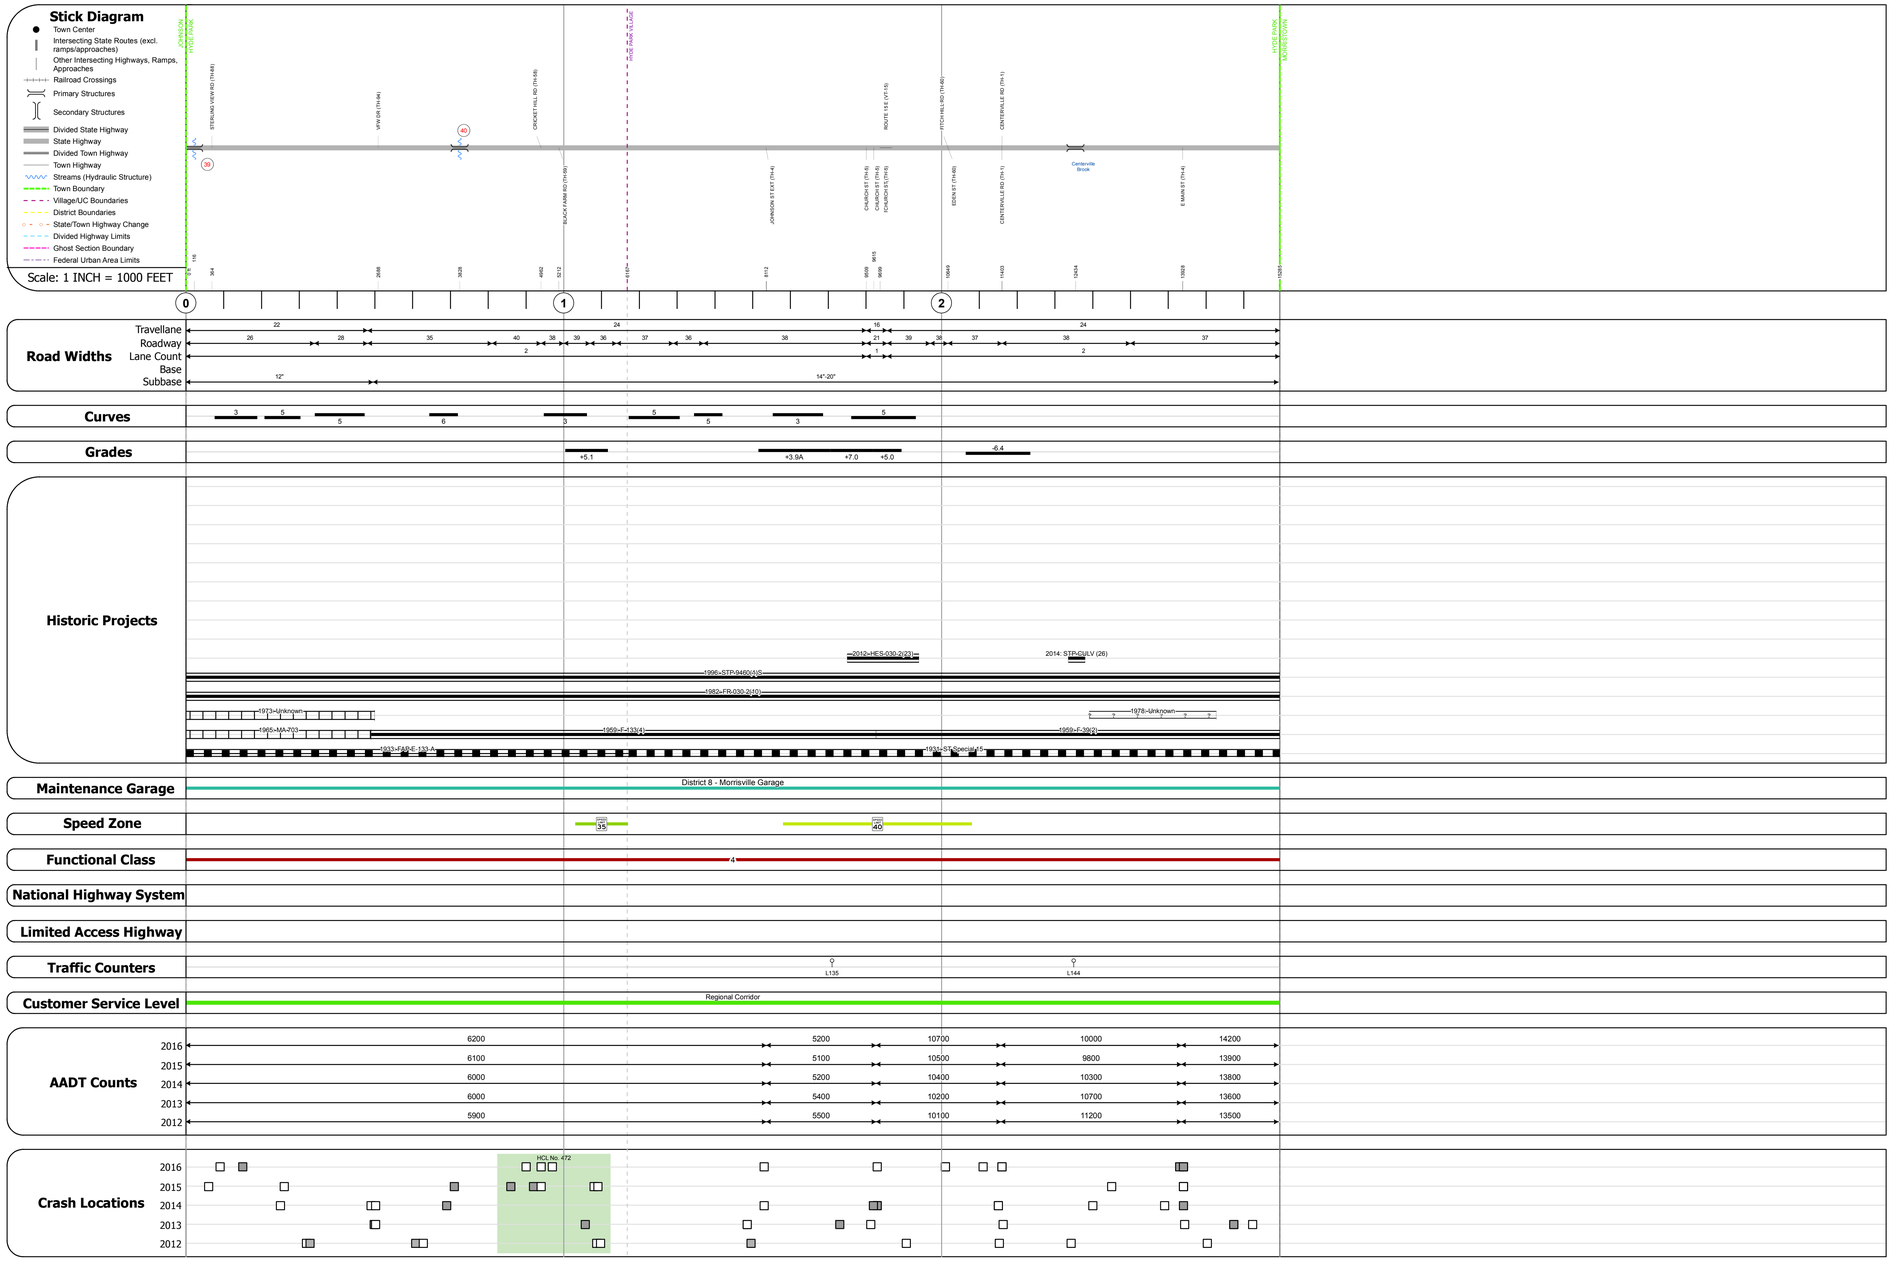

STRUCTURE DESCRIPTIONS

Culvert 39:
Culvert - 1917
Structure No. 300030003908051
Length: 18'
Width: 24.5'
Under Clearance: 6.0'
Facility Carried: VT15
Bridge Type: R.C.BOX
Features Intersected: BROOK
Maintenance: State

Culvert 40:
Culvert - 1917
Structure No. 300030004008051
Length: 8'
Under Clearance: 6.0'
Facility Carried: VT15
Bridge Type: R.C. BOX
Features Intersected: FINNEGANS BROOK
Maintenance: State

Historic Projects: Unknown; Retreatment; Resurface; Bituminous Mix; Skinny Mix; Bituminous Seal; Bituminous Concrete; Bituminous Macadam; Cold Plane and Bituminous Concrete; Concrete; Gravel; Surface Treated Gravel; Plant Mix; Reclaimed Base and Bituminous Concrete

Indicated plans available - http://vtransmap01.aot.state.vt.us/rp/dpr/Diwebstore/

Functional Class: 1 - Interstate System; 2 - Other Freeways and Expressways; 3 - Principal Arterial; 4 - Minor Arterial; 5 - Major Collector; 6 - Minor Collector

Speed Zones: 25, 30, 35, 40, 45, 50, 55, 60, 65

Curves: (degrees) Left, Right

Grades: (percent) grade up, grade down

Road Widths: (ft)

Traffic Counters: (counter ID)

AADT: (count)

Crash Locations: Fatal; Injury; Property Damage Only; Unknown Crash Type

High Crash Locations (HCL's): HCL No.; 1 - 100; 101 - 200; 201 - 300; 301 - 400; 401 - 800

Mileage by Functional Class By Sheet		
030-2	4 - Minor Arterial	2.895
	Page Total Mileage:	2.895 mi

Mileage by Town By Sheet		
HYDE PARK - V015-0805		2.895 of 2.895
	Page Total Mileage:	2.895 mi

DISTRICT	TOWN	Date: 10/28/17	ROUTE
8	HYDE PARK	1 of 1 TWN mileage: 0.0 to 2.895	VT-15 ETE mileage: 38.476 to 41.371

For More Information Contact - Vermont Agency of Transportation, Policy, Planning and Intermodal Development Division - Mapping Section, 1 National Life Drive, Montpelier, VT 05633-5001 Telephone: 802-828-2600.