Route Log and Progress Chart

DRAFT

Please Note: Errors and Omissions May Exist.
Contact the VTrans Mapping Section with questions or concerns.

DISTRICT	TOWN	ROUTE
3	FAIR HAVEN	VT-22A

Base Map

1 in = 2,000 feet

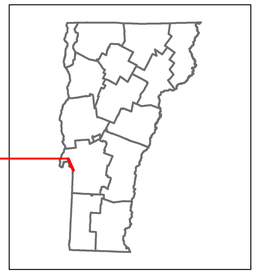

VERMONT 22A

Stick Diagram

- Town Center
- Intersecting State Routes (excl. ramps/approaches)
- Other Intersecting Highways, Ramps, Approaches
- Railroad Crossings
- Primary Structures
- Secondary Structures
- Divided State Highway
- State Highway
- Divided Town Highway
- Town Highway
- Streams (Hydraulic Structure)
- Town Boundary
- Village/UC Boundaries
- District Boundaries
- State/Town Highway Change
- Divided Highway Limits
- Ghost Section Boundary
- Federal Urban Area Limits

Scale: 1 INCH = 2000 FEET

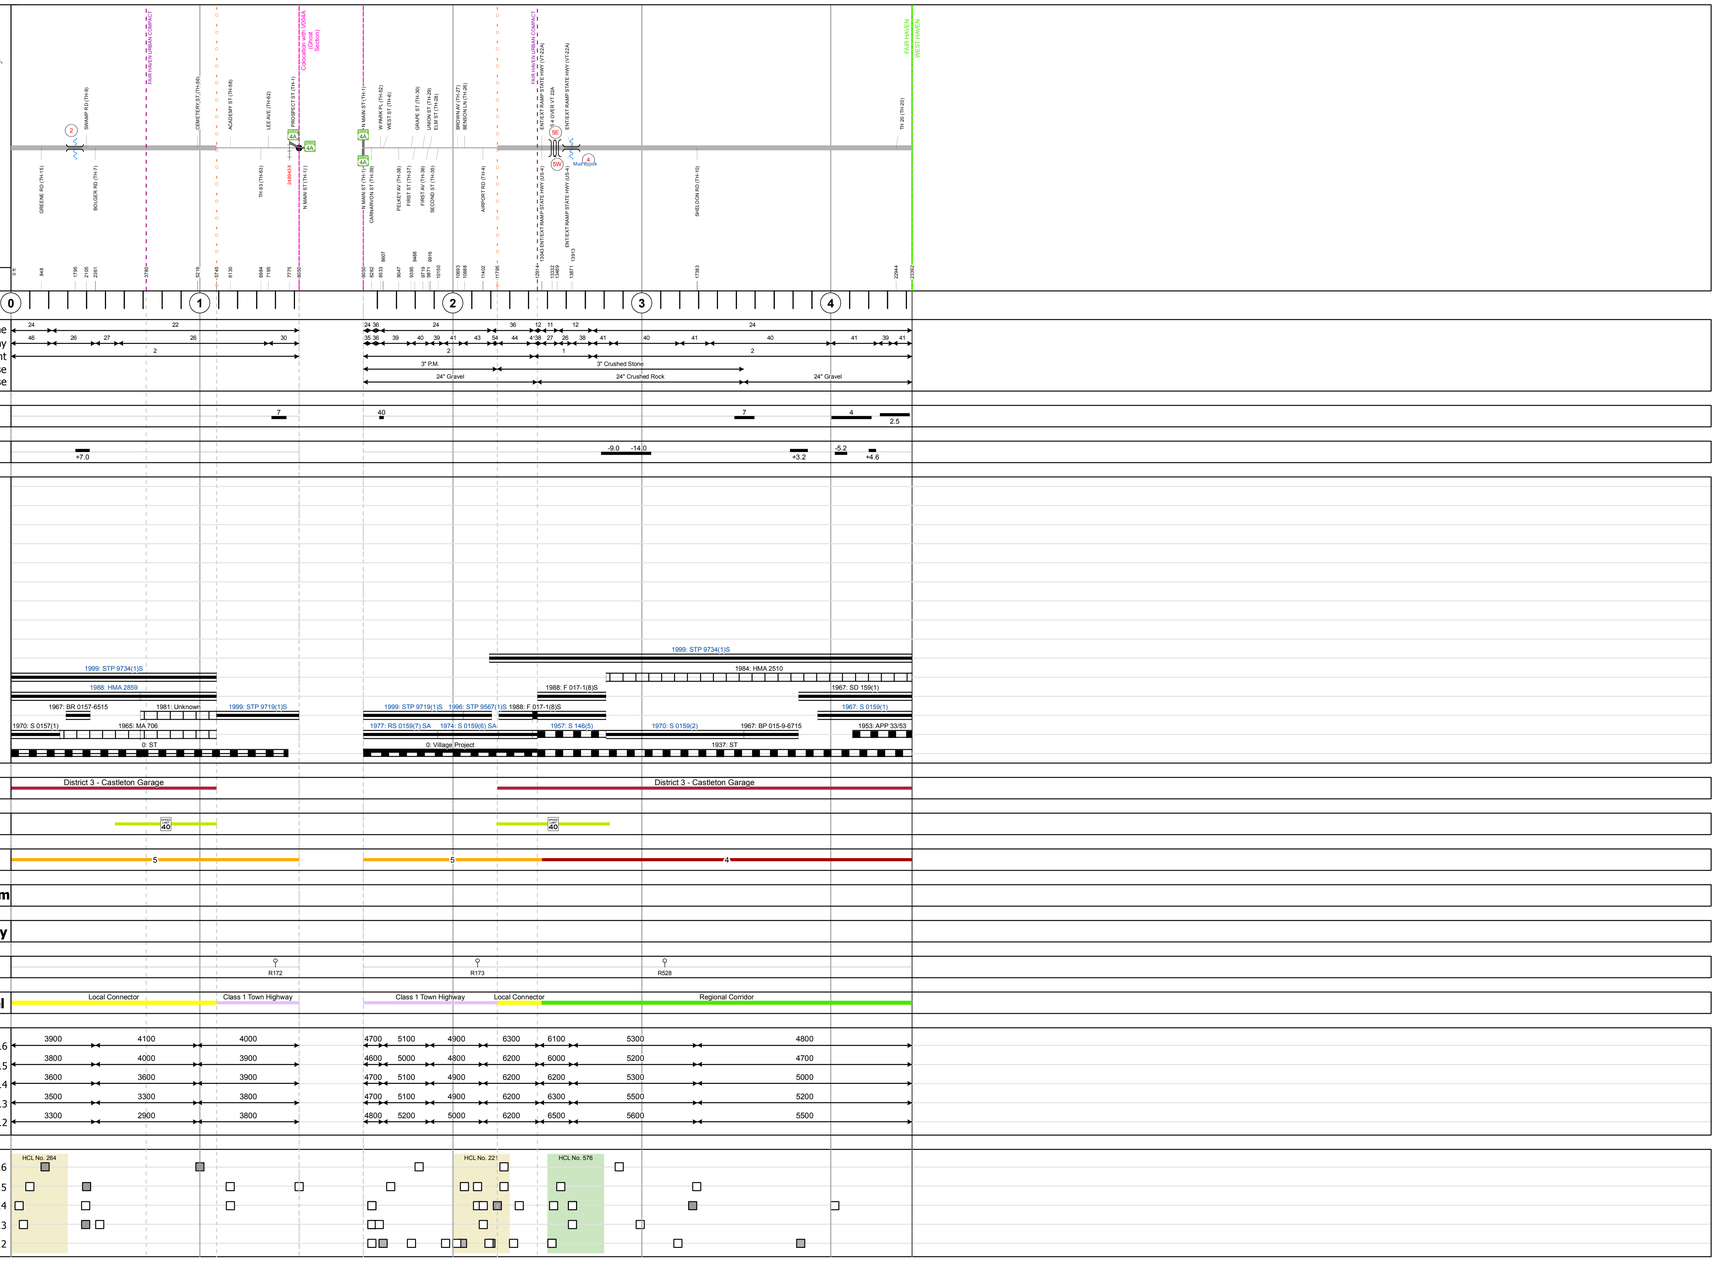

STRUCTURE DESCRIPTIONS

Culvert 2:
Culvert - 1950
Structure No. 300157000211071
Length: 6'
Under Clearance: 6.0'
Facility Carried: VT22A
Bridge Type: ACCGMP
Features Intersected: BROOK
Maintenance: State

Bridge 5E:
Stringer/multi-beam or girder - 1971
Structure No. 200020005E11072
Length: 191'
Width: 36.8'
Under Clearance: 14.33'
Facility Carried: US 00004 ML
Bridge Type: WELDED GIRDER
Features Intersected: US 4 OVER VT 22A
Surface: Bituminous
Maintenance/Ownership: State

Bridge 5W:
Stringer/multi-beam or girder - 1971
Structure No. 200020005W11072
Length: 203'
Width: 36.8'
Under Clearance: 17.92'
Facility Carried: US 00004 ML
Bridge Type: WELDED GIRDER
Features Intersected: US 4 OVER VT 22A
Surface: Bituminous
Maintenance/Ownership: State

Culvert 4:
Culvert - 1971
Structure No. 300017000411071
Length: 8'
Under Clearance: 8.0'
Facility Carried: VT22A
Bridge Type: CGMPP
Features Intersected: MUD BROOK
Maintenance: State

Historic Projects: Unknown; Retreatment; Resurface; Bituminous Mix; Skinny Mix; Bituminous Seal; Bituminous Concrete; Bituminous Macadam; Cold Plane and Bituminous Concrete; Concrete; Gravel; Surface Treated Gravel; Plant Mix; Reclaimed Base and Bituminous Concrete

Functional Class: 1 - Interstate System; 2 - Other Freeways and Expressways; 3 - Principal Arterial; 4 - Minor Arterial; 5 - Major Collector; 6 - Minor Collector

Speed Zones: 25, 30, 35, 40, 45, 50, 55, 60, 65

Curves: Left (degrees); Right

Grades: grade up (percent); grade down

Road Widths (ft)

Traffic Counters (counter ID)

AADT (count)

Crash Locations: Fatal; Injury; Property Damage Only; Unknown Crash Type

High Crash Locations (HCL's): HCL No.; 1 - 100; 101 - 200; 201 - 300; 301 - 400; 401 - 800

Indicated plans available - http://vtransmap01.act.state.vt.us/rp/dpr/Diwebstore/

Mileage by Functional Class By Sheet

017-1	4 - Minor Arterial	1.960
0157	5 - Major Collector	2.470

Page Total Mileage: 4.430 mi

Mileage by Town By Sheet

FAIR HAVEN - V022A1107	4.43 of 4.43
Ghost Section - (VT-4A, MM 1.505 to 1.845)	

Page Total Mileage: 4.43 mi

DISTRICT	TOWN	Date: 10/24/17	ROUTE
3	FAIR HAVEN	1 of 1 TWN mileage: 0.0 to 4.43	VT-22A ETE mileage: 0.0 to 4.43