Route Log and Progress Chart

DRAFT

Please Note: Errors and Omissions May Exist.
Contact the VTrans Mapping Section with questions or concerns.

DISTRICT	TOWN	ROUTE
7	WASHINGTON	VT-110

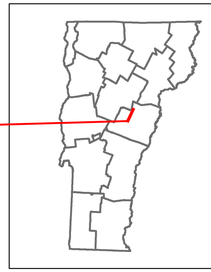

VERMONT 110

Base Map

1 in = 0.4 miles

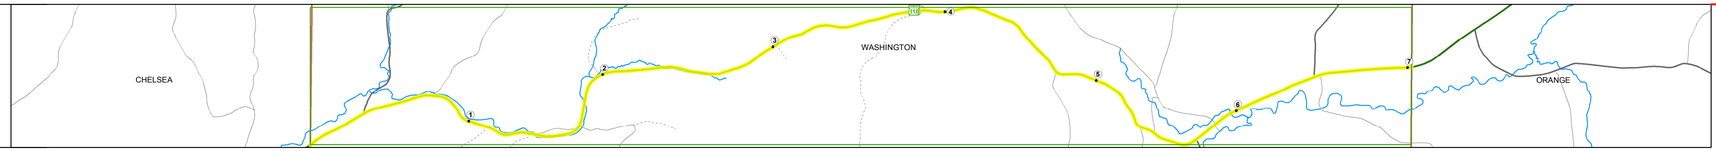

Stick Diagram

- Town Center
- Intersecting State Routes (excl. ramps/approaches)
- Other Intersecting Highways, Ramps, Approaches
- Railroad Crossings
- Primary Structures
- Secondary Structures
- Divided State Highway
- State Highway
- Divided Town Highway
- Town Highway
- Streams (Hydraulic Structure)
- Town Boundary
- Village/UC Boundaries
- District Boundaries
- State/Town Highway Change
- Divided Highway Limits
- Ghost Section Boundary
- Federal Urban Area Limits

Scale: 1 INCH = 2000 FEET

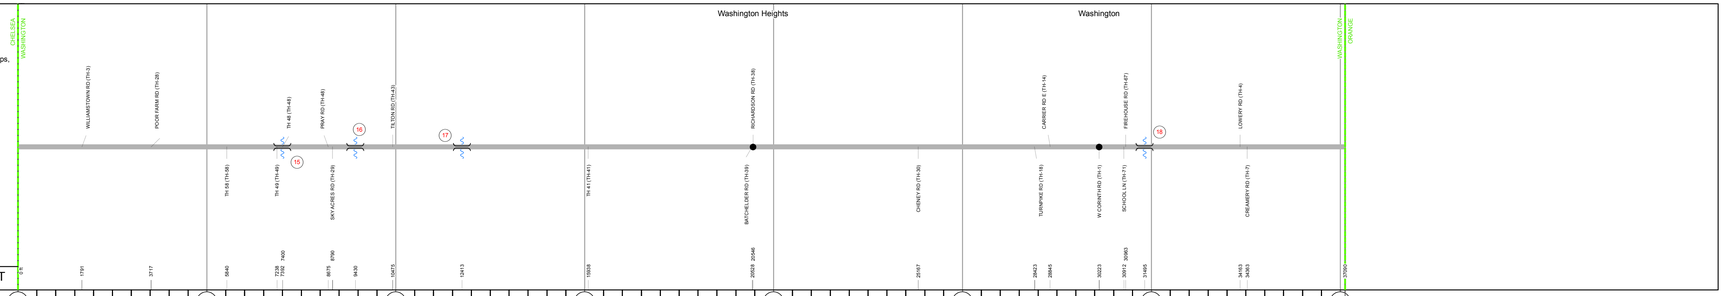

Road Widths

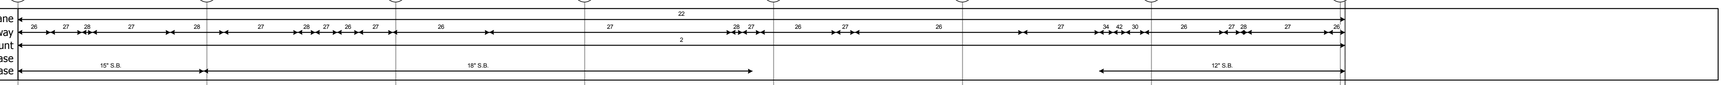

Curves

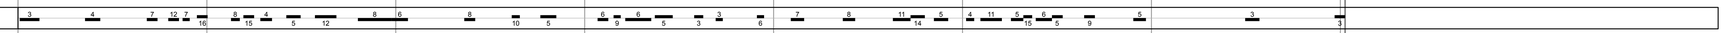

Grades

Historic Projects

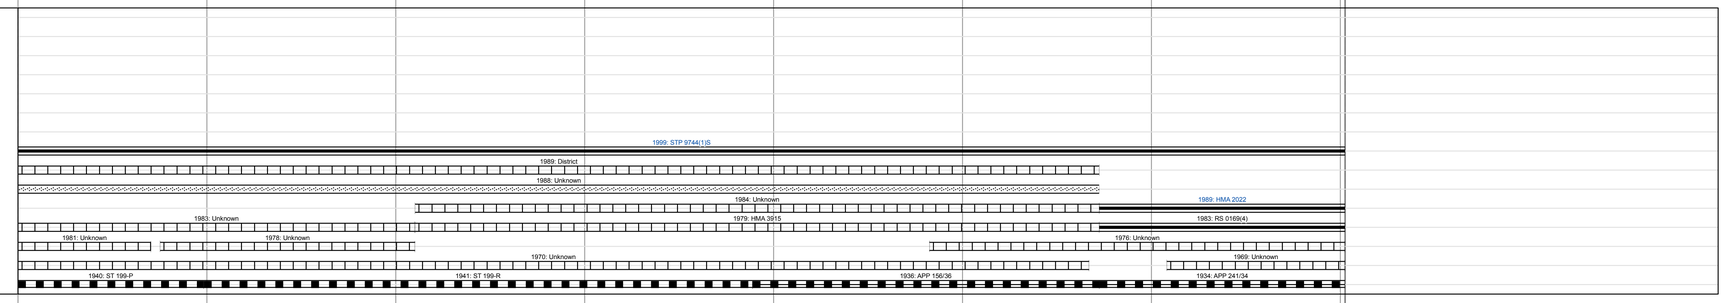

Maintenance Garage

Speed Zone

Functional Class

National Highway System

Limited Access Highway

Traffic Counters

Customer Service Level

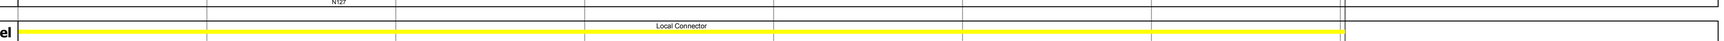

AADT Counts

Crash Locations

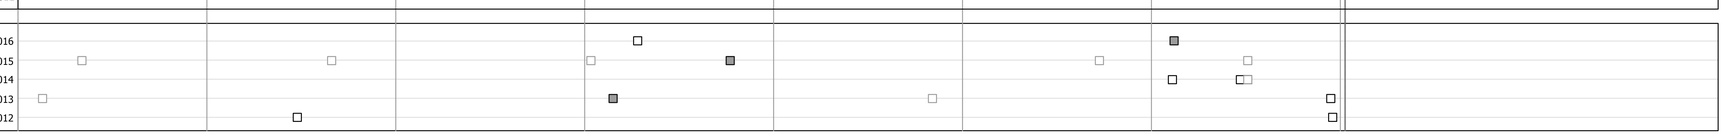

STRUCTURE DESCRIPTIONS

Bridge 15:
Slab - 1921
Structure No. 300169001509151
Length: 15'
Width: 28.5'
Under Clearance: 7.0'
Facility Carried: VT110
Bridge Type: CONCRETE SLAB
Features Intersected: BROOK
Surface: Bituminous
Maintenance: State

Bridge 16:
Slab - 1919
Structure No. 300169001609151
Length: 18'
Width: 26.0'
Under Clearance: 6.0'
Facility Carried: VT110
Bridge Type: CONCRETE SLAB
Features Intersected: BROOK
Surface: Bituminous
Maintenance: State

Bridge 17:
Slab - 1941
Structure No. 300169001709151
Length: 14'
Width: 26.4'
Under Clearance: 5.0'
Facility Carried: VT110
Bridge Type: CONCRETE SLAB
Features Intersected: BROOK
Surface: Bituminous
Maintenance: State

Bridge 18:
Tee Beam - 1916
Structure No. 300169001809151
Length: 15'
Width: 22.7'
Under Clearance: 7.0'
Facility Carried: VT110
Bridge Type: CONCRETE T-BEAM
Features Intersected: JAIL BRANCH WIN R
Surface: Bituminous
Maintenance: State

Historic Projects
Unknown; Retreatment; Resurface; Bituminous Mix; Skinny Mix; Bituminous Seal; Bituminous Concrete; Bituminous Macadam; Cold Plane and Bituminous Concrete; Concrete; Gravel; Surface Treated Gravel; Plant Mix; Reclaimed Base and Bituminous Concrete

Indicated plans available - http://vtransmap01.aot.state.vt.us/tp/dpr/DIwebstore/

Functional Class
1 - Interstate System; 2 - Other Freeways and Expressways; 3 - Principal Arterial; 4 - Minor Arterial; 5 - Major Collector; 6 - Minor Collector

Speed Zones
SPEED LIMIT 25; 30; 35; 40; 45; 50; 55; 60; 65

Curves
(degrees) Left; Right

Grades
(percent) grade up; grade down

Road Widths (ft)

Traffic Counters (counter ID)

AADT (count)

Crash Locations
Fatal; Injury; Property Damage Only; Unknown Crash Type

High Crash Locations (HCL's)
HCL No.
1 - 100; 101 - 200; 201 - 300; 301 - 400; 401 - 800

Mileage by Functional Class By Sheet

0169	5 - Major Collector	7.025

Page Total Mileage: 7.025 mi

Mileage by Town By Sheet

WASHINGTON - V110-0915		7.025 of 7.025

Page Total Mileage: 7.025 mi

DISTRICT	TOWN	Date: 10/21/17	ROUTE
7	WASHINGTON	1 of 1 TWN mileage: 0.0 to 7.025	VT-110 ETE mileage: 17.214 to 24.239

For More Information Contact - Vermont Agency of Transportation, Policy, Planning and Intermodal Development Division - Mapping Section, 1 National Life Drive, Montpelier, VT 05633-5001 Telephone: 802-828-2600.