Route Log and Progress Chart

DRAFT

Please Note: Errors and Omissions May Exist.
Contact the VTrans Mapping Section with questions or concerns.

DISTRICT	TOWN	ROUTE
8	ALBURGH	Maj-0291

Maj-0291

Base Map

1 in = 1,000 feet

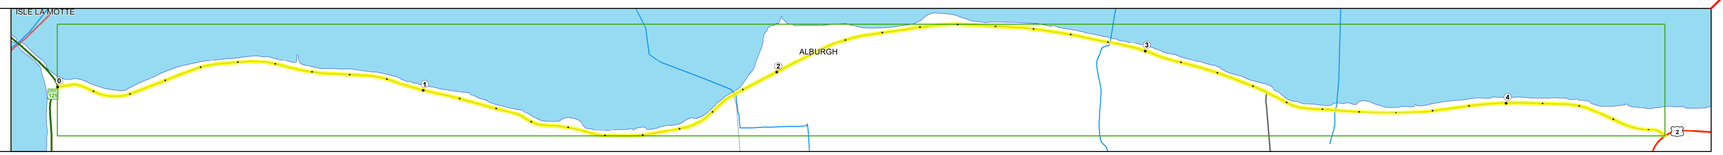

Stick Diagram

- Town Center
- Intersecting State Routes (excl. ramps/approaches)
- Other Intersecting Highways, Ramps, Approaches
- Railroad Crossings
- Primary Structures
- Secondary Structures
- Divided State Highway
- State Highway
- Divided Town Highway
- Town Highway
- Streams (Hydraulic Structure)
- Town Boundary
- Village/UC Boundaries
- District Boundaries
- State/Town Highway Change
- Divided Highway Limits
- Ghost Section Boundary
- Federal Urban Area Limits

Scale: 1 INCH = 1,000 FEET

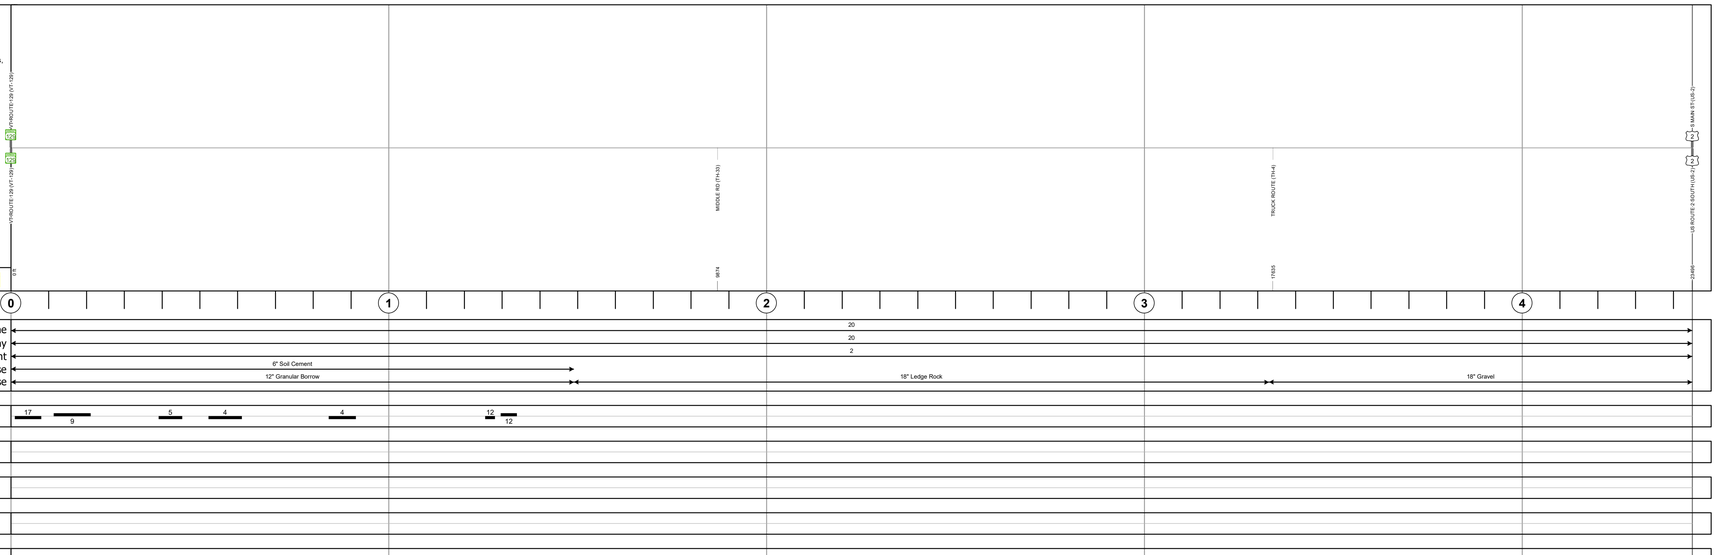

Road Widths

	0	1	2	3	4
Travellane	20				
Roadway	20				
Lane Count	2				
Base	6" Soil Cement		18" Ledge Rock		18" Gravel
Subbase	12" Granular Borrow				

Curves

17 | 9 | 5 | 4 | 4 | 12 | 12

Grades

Guardrails

Rumblestrips

Historic Projects

- 1976: Unknown
- 1969: Unknown
- 1981: Unknown
- 1963: Unknown
- 1965: Unknown
- 1963: Unknown
- 1974: Unknown
- 1960: Unknown
- 1959: Unknown
- 1964: S 029(1) SA
- 1958: Unknown
- 1954: ST 240-M
- 0: SA
- 1957: S 92(2)
- 1955: S 92(1)

Maintenance Garage

Speed Zone

Functional Class

5

National Highway System

Limited Access Highway

Customer Service Level

Traffic Counters

G301 G121

AADT

	0	1	2	3	4
2018	1300			640	
2017	1300			650	
2016	1300			667	
2015	1300			683	
2014	1300			700	

Crash Locations

2018 2017 2016 2015 2014

STRUCTURE DESCRIPTIONS

Historic Projects

Unknown, Retreatment, Resurface, Bituminous Mix, Skinny Mix, Bituminous Seal, Bituminous Concrete, Bituminous Macadam, Cold Plane and Bituminous Concrete, Concrete, Gravel, Surface Treated Gravel, Plant Mix, Reclaimed Base and Bituminous Concrete

Indicated plans available - http://vtransmap01.aot.state.vt.us/rp/dpr/Diwebstore/

Functional Class

1 - Interstate System; 2 - Other Freeways and Expressways; 3 - Principal Arterial; 4 - Minor Arterial; 5 - Major Collector; 6 - Minor Collector

Speed Zones

SPEED LIMIT 25, 30, 35, 40, 45, 50, 55, 60, 65

Curves (degrees) Left / Right

Grades (percent) grade up / grade down

Road Widths (ft)

Traffic Counters

Continuous (CTC); Weigh-In-Motion (WIM); Short-Term, Scheduled; Short-Term, Unscheduled (counter ID)

AADT (AADT)

Crash Locations

Fatal; Injury; Property Damage Only; Unknown Crash Type

High Crash Locations (HCL's)

Sections (& Intersections)

HCL No.: 1 - 100 (1 - 10); 101 - 200 (11 - 20); 201 - 300 (21 - 30); 301 - 400 (31 - 40); 401 - 800 (41 - 113)

Mileage by Functional Class By Sheet

0291	5 - Major Collector	4.450

Page Total Mileage: 4.450 mi

Mileage by Town By Sheet

ALBURGH - S02910701		4.45 of 4.45

Page Total Mileage: 4.45 mi

DISTRICT	TOWN	Date: 12/05/19	ROUTE
8	ALBURGH	1 of 1 TWN mileage: 0.0 to 4.45	Maj-0291 ETE mileage: 0.0 to 4.45