Route Log and Progress Chart

DRAFT

Please Note: Errors and Omissions May Exist.
Contact the VTrans Mapping Section with questions or concerns.

DISTRICT	TOWN	ROUTE
7	LYNDON	Min-0750

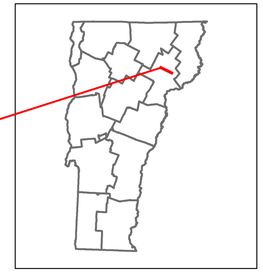

Min-0750

Base Map

1 in = 2,000 feet

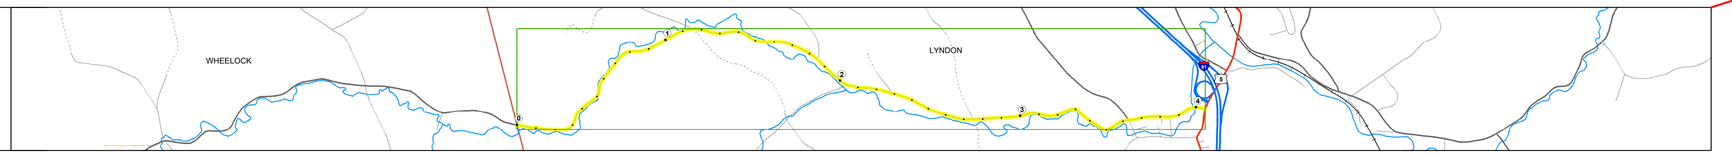

Stick Diagram

- Town Center
- Intersecting State Routes (excl. ramps/approaches)
- Other Intersecting Highways, Ramps, Approaches
- Railroad Crossings
- Primary Structures
- Secondary Structures
- Divided State Highway
- State Highway
- Divided Town Highway
- Town Highway
- Streams (Hydraulic Structure)
- Town Boundary
- Village/UC Boundaries
- District Boundaries
- State/Town Highway Change
- Divided Highway Limits
- Ghost Section Boundary
- Federal Urban Area Limits

Scale: 1 INCH = 1,000 FEET

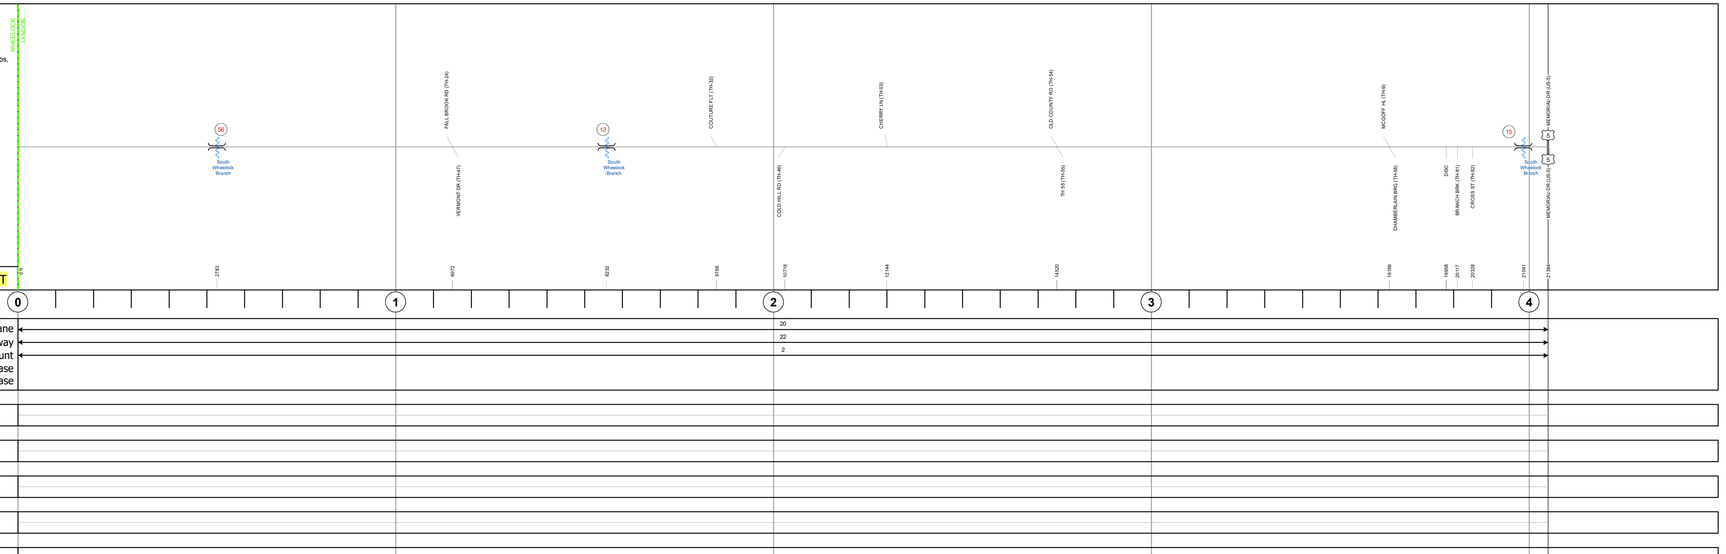

Road Widths

Travellane: 20
Roadway: 22
Lane Count: 2
Base
Subbase

Curves

Grades

Guardrails

Rumblestrips

Historic Projects

Maintenance Garage

Speed Zone

Functional Class

National Highway System

Limited Access Highway

Customer Service Level

Traffic Counters

AADT

2018
2017
2016
2015
2014

Crash Locations

2018
2017
2016
2015
2014

STRUCTURE DESCRIPTIONS

Bridge 56:
Stringer/multi-beam or girder - 1940
Structure No. 100307005603071
Length: 48'
Width: 21.4'
Facility Carried: C2001
Structure Type: ROLLED BEAM
Features Intersected: SO. WHEELOCK BRANCH
Surface: Bituminous
Maintenance/Ownership: Town

Bridge 12:
Slab - 1949
Structure No. 100307001203071
Length: 23'
Width: 24.7'
Facility Carried: C2001
Structure Type: CONCRETE SLAB
Features Intersected: SO. WHEELOCK BRANCH
Surface: Bituminous
Maintenance/Ownership: Town

Culvert 15:
Culvert - 1973
Structure No. 100307001503071
Length: 30'
Facility Carried: C2001
Structure Type: TWIN CELL RC BOX
Features Intersected: SO WHEELOCK BRANCH
Maintenance/Ownership: Town

Historic Projects

Unknown; Retreatment; Resurface; Bituminous Mix; Skinny Mix; Bituminous Seal; Bituminous Concrete; Bituminous Macadam; Cold Plane and Bituminous Concrete; Concrete; Gravel; Surface Treated Gravel; Plant Mix; Reclaimed Base and Bituminous Concrete

Indicated plans available - http://vtransmap01.aot.state.vt.us/rp/dpr/DIwebstore/

Functional Class

1 - Interstate System; 2 - Other Freeways and Expressways; 3 - Principal Arterial; 4 - Minor Arterial; 5 - Major Collector; 6 - Minor Collector

Speed Zones

SPEED LIMIT 25; 30; 35; 40; 45; 50; 55; 60; 65

Curves (degrees): Left / Right

Grades (percent): grade up / grade down

Road Widths (ft)

Traffic Counters

Continuous (CTC)
Weigh-In-Motion (WIM)
Short-Term, Scheduled
Short-Term, Unscheduled
(counter ID)

AADT (AADT)

Crash Locations

Fatal; Injury; Property Damage Only; Unknown Crash Type

High Crash Locations (HCL's)
Sections (& Intersections)

HCL No.
1 - 100 (1 - 10)
101 - 200 (11 - 20)
201 - 300 (21 - 30)
301 - 400 (31 - 40)
401 - 800 (41 - 113)

Mileage by Functional Class By Sheet

0750	6 - Minor Collector	4.050

Page Total Mileage: 4.050 mi

Mileage by Town By Sheet

LYNDON - S07500307	4.05 of 4.05

Page Total Mileage: 4.05 mi

DISTRICT	TOWN	Date: 12/05/19	ROUTE
7	LYNDON	1 of 1 TWN mileage: 0.0 to 4.05	Min-0750 ETE mileage: 11.35 to 15.4

For More Information Contact - Vermont Agency of Transportation, Policy, Planning and Intermodal Development Division - Mapping Section, 1 National Life Drive, Montpelier, VT 05633-5001 Telephone: 802-828-2600.