Route Log and Progress Chart

DRAFT

Please Note: Errors and Omissions May Exist.
Contact the VTrans Mapping Section with questions or concerns.

DISTRICT	TOWN	ROUTE
9	ALBANY	VT-14

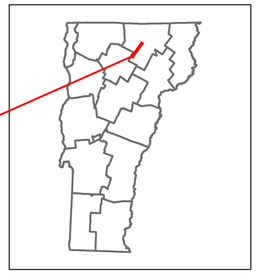

VERMONT 14

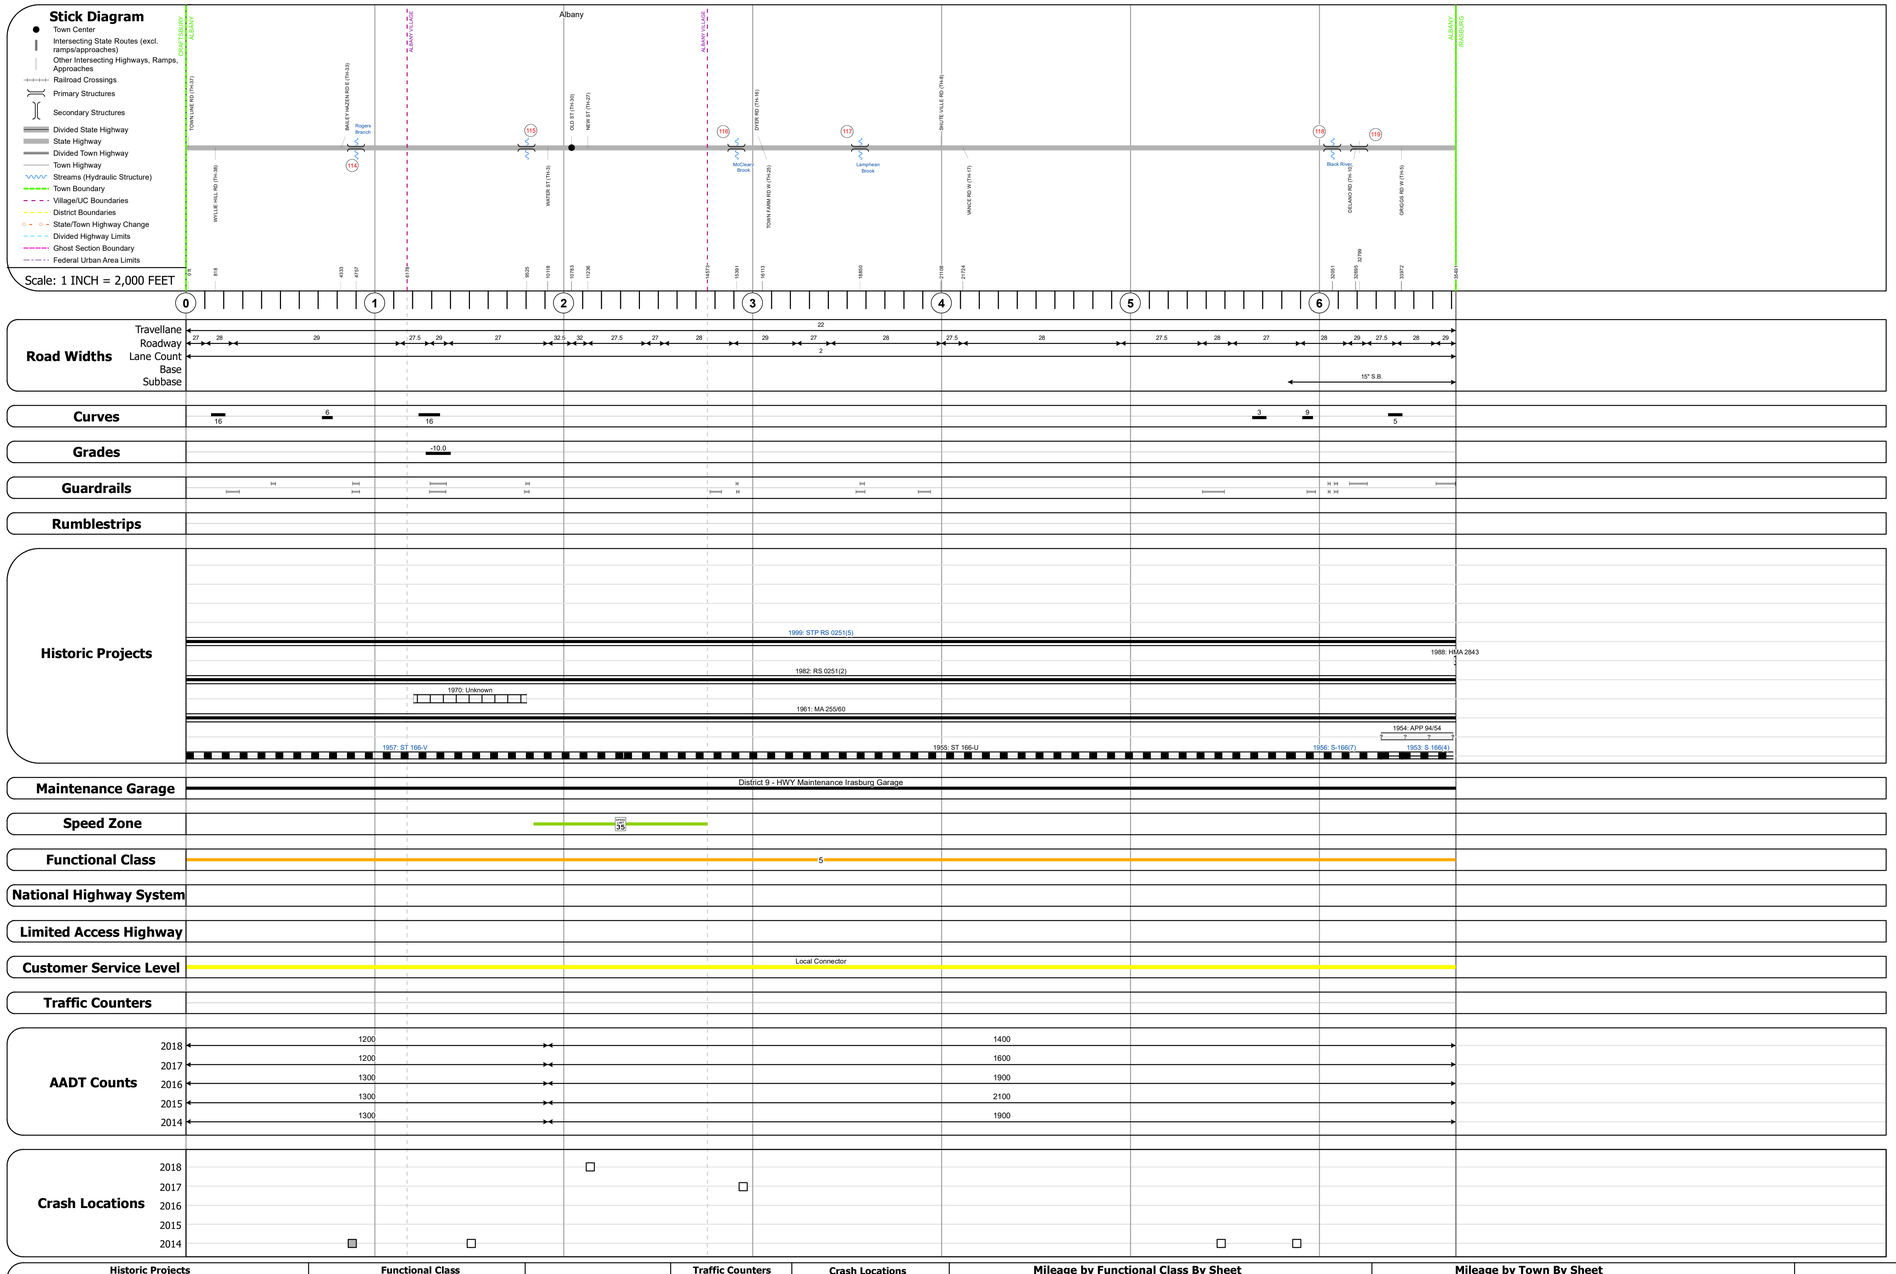

STRUCTURE DESCRIPTIONS

Culvert 114:
Culvert - 1957
Structure No. 300251011410011
Length: 16'
Under Clearance: 6.0'
Facility Carried: VT14
Structure Type: TWIN ACCGMPP
Features Intersected: ROGERS BRANCH
Maintenance: State

Culvert 115:
Culvert - 1957
Structure No. 300251011510011
Length: 6'
Under Clearance: 6.0'
Facility Carried: VT14
Structure Type: ACCGMPP HALF SLEEVE
Features Intersected: SHALNEY BRANCH
Maintenance: State

Bridge 116:
Slab - 1925
Structure No. 300251011610011
Length: 19'
Width: 30.5'
Under Clearance: 5.0'
Facility Carried: VT14
Structure Type: CONCRETE SLAB
Features Intersected: MC CLEARY BROOK
Surface: Bituminous
Maintenance: State

Culvert 117:
Culvert - 1955
Structure No. 300251011710011
Length: 32'
Under Clearance: 6.5'
Facility Carried: VT14
Structure Type: TWIN CGMPPA
Features Intersected: LAMPHEAN BROOK
Maintenance: State

Bridge 118:
Stringer/multi-beam or girder - 1956
Structure No. 200251011810012
Length: 89'
Width: 29.2'
Facility Carried: VT 14 ML
Structure Type: ROLLED BEAM
Features Intersected: BLACK RIVER
Surface: Bituminous
Maintenance/Ownership: State

Culvert 119:
Culvert - 1956
Structure No. 300251011910011
Length: 7'
Under Clearance: 6.0'
Facility Carried: VT14
Structure Type: RC PIPE
Features Intersected: CATTLE PASS
Maintenance: State

Historic Projects: Unknown; Retreatment; Resurface; Bituminous Mix; Skinny Mix; Bituminous Seal; Bituminous Concrete; Bituminous Macadam; Cold Plane and Bituminous Concrete; Concrete; Gravel; Surface Treated Gravel; Plant Mix; Reclaimed Base and Bituminous Concrete

Functional Class: 1 - Interstate System; 2 - Other Freeways and Expressways; 3 - Principal Arterial; 4 - Minor Arterial; 5 - Major Collector; 6 - Minor Collector

Speed Zones: 25, 30, 35, 40, 45, 50, 55, 60, 65

Curves: (degrees) Left, Right

Grades: (percent) grade up, grade down

Road Widths (ft)

Traffic Counters: Continuous (CTC); Weigh-In-Motion (WIM); Short-Term, Scheduled; Short-Term, Unscheduled (counter ID)

AADT (count)

Crash Locations: Fatal; Property Damage Only; Injury; Unknown Crash Type

High Crash Locations (HCL's) Sections (& Intersections)
HCL No.
1 - 100 (1 - 10); 101 - 200 (11 - 20); 201 - 300 (21 - 30); 301 - 400 (31 - 40); 401 - 800 (41 - 113)

Indicated plans available - http://vtransmap01.act.state.vt.us/rp/dpr/Diwebstore/

Mileage by Functional Class By Sheet

0251	5 - Major Collector	6.722

Page Total Mileage: 6.722 mi

Mileage by Town By Sheet

ALBANY - V014-1001		6.722 of 6.722

Page Total Mileage: 6.722 mi

DISTRICT	TOWN	Date: 12/01/19	ROUTE
9	ALBANY	1 of 1 TWN mileage: 0.0 to 6.722	VT-14 ETE mileage: 89.071 to 95.793