VTrans Working to Get You There
Vermont Agency of Transportation

Route Log and Progress Chart

DRAFT

Please Note: Errors and Omissions May Exist.
Contact the VTrans Mapping Section with questions or concerns.

DISTRICT	TOWN	ROUTE
9	CANAAN	VT-114

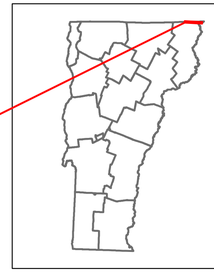

VERMONT 114

Base Map

N

1 in = 0.5 miles

Stick Diagram

- Town Center
- Intersecting State Routes (excl. ramps/approaches)
- Other Intersecting Highways, Ramps, Approaches
- Railroad Crossings
- Primary Structures
- Secondary Structures
- Divided State Highway
- State Highway
- Divided Town Highway
- Town Highway
- Streams (Hydraulic Structure)
- Town Boundary
- Village/UC Boundaries
- District Boundaries
- State/Town Highway Change
- Divided Highway Limits
- Ghost Section Boundary
- Federal Urban Area Limits

Scale: 1 INCH = 2,000 FEET

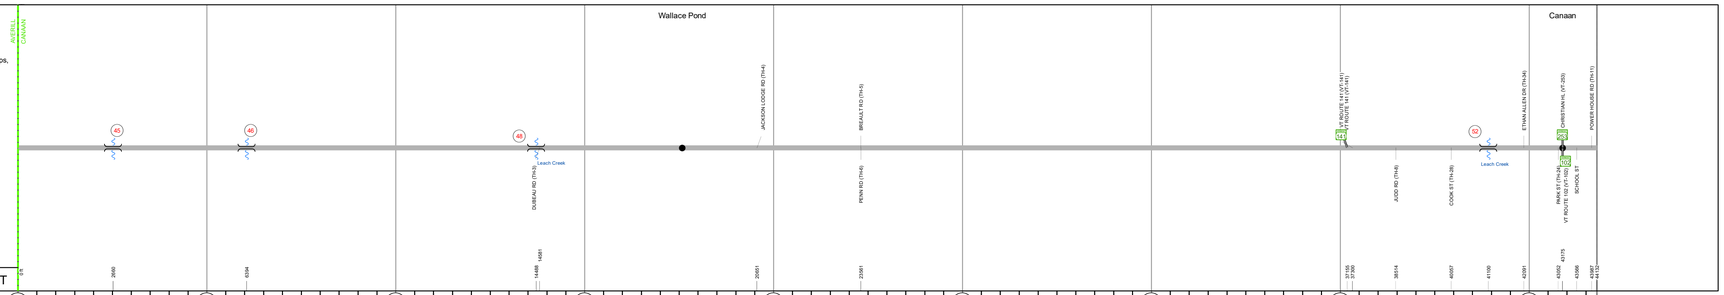

Road Widths

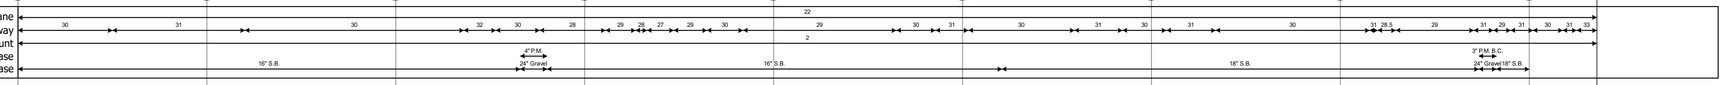

Curves

Grades

Guardrails

Rumblestrips

Historic Projects

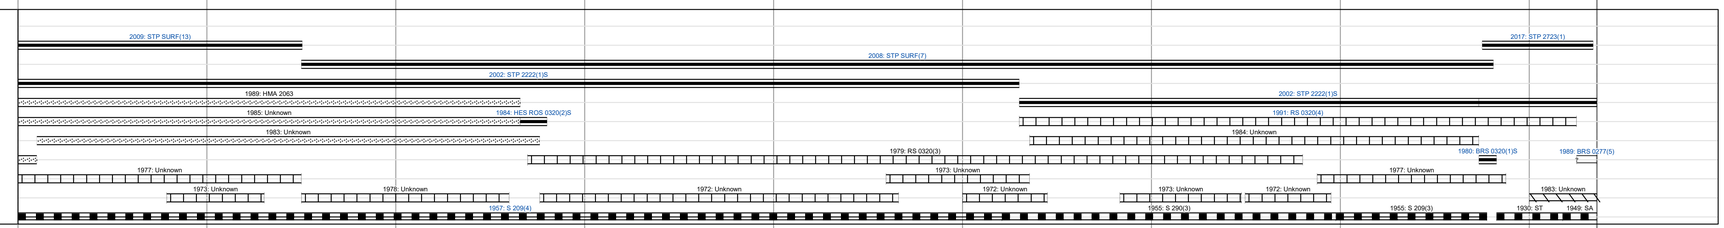

Maintenance Garage

District 9 - HWY Maintenance Brighton Garage

Speed Zone

Functional Class

5

National Highway System

Limited Access Highway

Customer Service Level

Local Connector

Traffic Counters

AADT

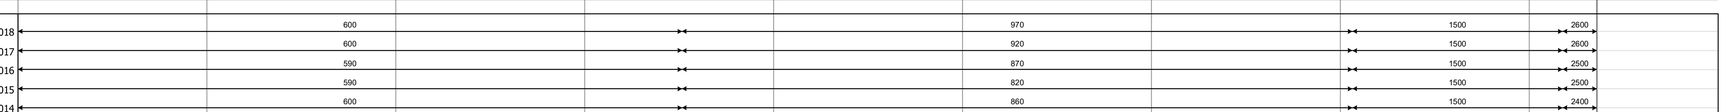

Crash Locations

STRUCTURE DESCRIPTIONS

Culvert 45:
Culvert - 1957
Structure No. 300320004505061
Length: 13'
Under Clearance: 8.0'
Facility Carried: VT114
Structure Type: CGMPA
Features Intersected: BROOK
Maintenance: State

Culvert 46:
Culvert - 1957
Structure No. 300320004605061
Length: 6'
Under Clearance: 6.0'
Facility Carried: VT114
Structure Type: ACCGMPP
Features Intersected: BROOK
Maintenance: State

Bridge 48:
Stringer/multi-beam or girder - 1984
Structure No. 300320004805062
Length: 58'
Width: 32.8'
Facility Carried: VT 00114 ML
Structure Type: ROLLED BEAM
Features Intersected: LEACH CREEK
Surface: Bituminous
Maintenance/Ownership: State

Bridge 52:
Stringer/multi-beam or girder - 1980
Structure No. 300320005205062
Length: 90'
Width: 33.4'
Facility Carried: VT 00114 ML
Structure Type: WELDED PLATE GIRDER
Features Intersected: LEACH CREEK
Surface: Bituminous
Maintenance/Ownership: State

Historic Projects
Unknown; Retreatment; Resurface; Bituminous Mix; Skinny Mix; Bituminous Seal; Bituminous Concrete; Bituminous Macadam; Cold Plane and Bituminous Concrete; Concrete; Gravel; Surface Treated Gravel; Plant Mix; Reclaimed Base and Bituminous Concrete

Indicated plans available - http://vtransmap01.aot.state.vt.us/rp/dpr/DIwebstore/

Functional Class
1 - Interstate System; 2 - Other Freeways and Expressways; 3 - Principal Arterial; 4 - Minor Arterial; 5 - Major Collector; 6 - Minor Collector

Speed Zones
SPEED 25; SPEED 30; SPEED 35; SPEED 40; SPEED 45; SPEED 50; SPEED 55; SPEED 60; SPEED 65

Curves (degrees) Left / Right

Grades (percent) grade up / grade down

Road Widths (ft)

Traffic Counters
Continuous (CTC); Weigh-In-Motion (WIM); Short-Term, Scheduled; Short-Term, Unscheduled (counter ID)
AADT (AADT)

Crash Locations
Fatal; Injury; Property Damage Only; Unknown Crash Type

High Crash Locations (HCL's)
Sections (& Intersections)
HCL No.
1 - 100 (1 - 10); 101 - 200 (11 - 20); 201 - 300 (21 - 30); 301 - 400 (31 - 40); 401 - 800 (41 - 113)

Mileage by Functional Class By Sheet

0320	5 - Major Collector	8.358

Page Total Mileage: 8.358 mi

Mileage by Town By Sheet

CANAAN - V114-0506	8.358 of 8.358

Page Total Mileage: 8.358 mi

DISTRICT	TOWN	Date: 12/03/19	ROUTE
9	CANAAN	1 of 1 TWN mileage: 0.0 to 8.358	VT-114 ETE mileage: 42.628 to 50.986

For More Information Contact - Vermont Agency of Transportation, Policy, Planning and Intermodal Development Division - Mapping Section, 1 National Life Drive, Montpelier, VT 05633-5001 Telephone: 802-828-2600.