Route Log and Progress Chart

DRAFT

Please Note: Errors and Omissions May Exist.
Contact the VTrans Mapping Section with questions or concerns.

DISTRICT	TOWN	ROUTE
7	LYNDON	Maj-0260

Maj-0260

Base Map

1 in = 1,000 feet

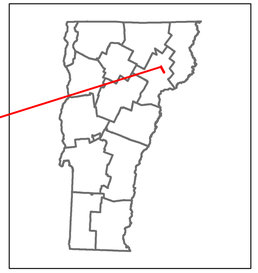

Stick Diagram

- Town Center
- Intersecting State Routes (excl. ramps/approaches)
- Other Intersecting Highways, Ramps, Approaches
- Railroad Crossings
- Primary Structures
- Secondary Structures
- Divided State Highway
- State Highway
- Divided Town Highway
- Town Highway
- Streams (Hydraulic Structure)
- Town Boundary
- Village/UC Boundaries
- District Boundaries
- State/Town Highway Change
- Divided Highway Limits
- Ghost Section Boundary
- Federal Urban Area Limits

Scale: 1 INCH = 1,000 FEET

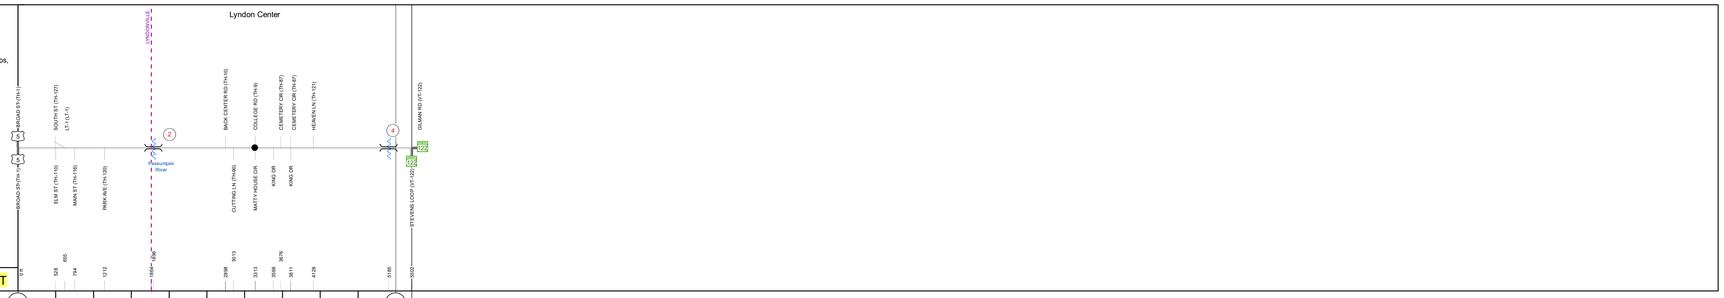

Road Widths

Travellane	26	20	22	26	22	18				
Roadway	26	28	28	28	26	21				
Lane Count					2					
Base										
Subbase										

Curves

4 — 30 30

Grades

Guardrails

Rumblestrips

Historic Projects

- 2015: STP 2936(1)
- 1995: ST 03-005S
- 1989: Unknown
- 2005: BHO 1447(26)
- 1979: CP 1115
- 1975: Unknown
- 1961: MA 663
- 1961: S 0259(1)
- 1961: MA 644
- 1970: Unknown
- 0: Unknown

Maintenance Garage

Speed Zone

Functional Class

5

National Highway System

Limited Access Highway

Customer Service Level

Class 1 Town Highway

Traffic Counters

C252

AADT

2020	2987	4888	7332	2444
2019	3527	5771	8657	2886
2018	3500	5700	4700	2900
2017	3500	5800	4800	2900
2016	3400	5667	4667	2833

Crash Locations

(Incomplete) 2021, 2020, 2019, 2018, 2017

HCL Section No. 580

HCL Section No. 101

STRUCTURE DESCRIPTIONS

Bridge 2:
Stringer/multi-beam or girder - 1961
Structure No. 200260000203072
Length: 172'
Width: 30.5'
Facility Carried: ALT VT 00122 ML
Structure Type: 3 SPAN ROLLED BEAM
Features Intersected: PASSUMPSIC RIVER
Surface: Bituminous
Maintenance/Ownership: Town

Bridge 4:
Stringer/multi-beam or girder - 1900
Structure No. 200260000403072
Length: 61'
Height: 10.42'
Width: 14.5'
Facility Carried: ALT VT 00122 ML
Structure Type: STLBM/QN PST COV BR
Features Intersected: MILLER RUN
1
Covered: 2
Surface: Timber
Maintenance/Ownership: Town

Historic Projects

Unknown, Retreatment, Resurface, Bituminous Mix, Skinny Mix, Bituminous Seal, Bituminous Concrete, Bituminous Macadam, Cold Plane and Bituminous Concrete, Concrete, Gravel, Surface Treated Gravel, Plant Mix, Reclaimed Base and Bituminous Concrete

Indicated plans available - http://vtransmap01.aot.state.vt.us/rp/dpr/DIwebstore/

Functional Class

1 - Interstate System; 2 - Other Freeways and Expressways; 3 - Principal Arterial; 4 - Minor Arterial; 5 - Major Collector; 6 - Minor Collector

Speed Zones

SPEED LIMIT 25, 30, 35, 40, 45, 50, 55, 60, 65

Curves

(degrees) Left, Right

Grades

(percent) grade up, grade down

Road Widths

(ft)

Traffic Counters

Continuous (CTC); Weigh-In-Motion (WIM); Short-Term, Scheduled; Short-Term, Unscheduled (counter ID)

AADT

(AADT)

Crash Locations

Legend

High Crash Locations (HCL's)
Sections (& Intersections)

HCL No.	
1 - 100 (1 - 10)	201 - 300 (21 - 30)
101 - 200 (11 - 20)	301 - 400 (31 - 40)
	401 - 800 (41 - 113)

Mileage by Functional Class By Sheet

0260	5 - Major Collector	1.042

Page Total Mileage: 1.042 mi

Mileage by Town By Sheet

LYNDON - S02600307	1.042 of 1.042

Page Total Mileage: 1.042 mi

DISTRICT	TOWN	Date: 11/19/21	ROUTE
7	LYNDON	1 of 1 TWN mileage: 0.0 to 1.042	Maj-0260 ETE mileage: 0.0 to 1.042

For More Information Contact - Vermont Agency of Transportation, Policy, Planning and Intermodal Development Division - Mapping Section, 1 National Life Drive, Montpelier, VT 05633-5001 Telephone: 802-828-2600.