Route Log and Progress Chart

DRAFT

Please Note: Errors and Omissions May Exist.
Contact the VTrans Mapping Section with questions or concerns.

DISTRICT	TOWN	ROUTE
2	JAMAICA	VT-30

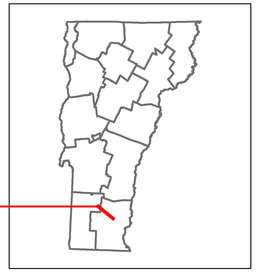

VERMONT 30

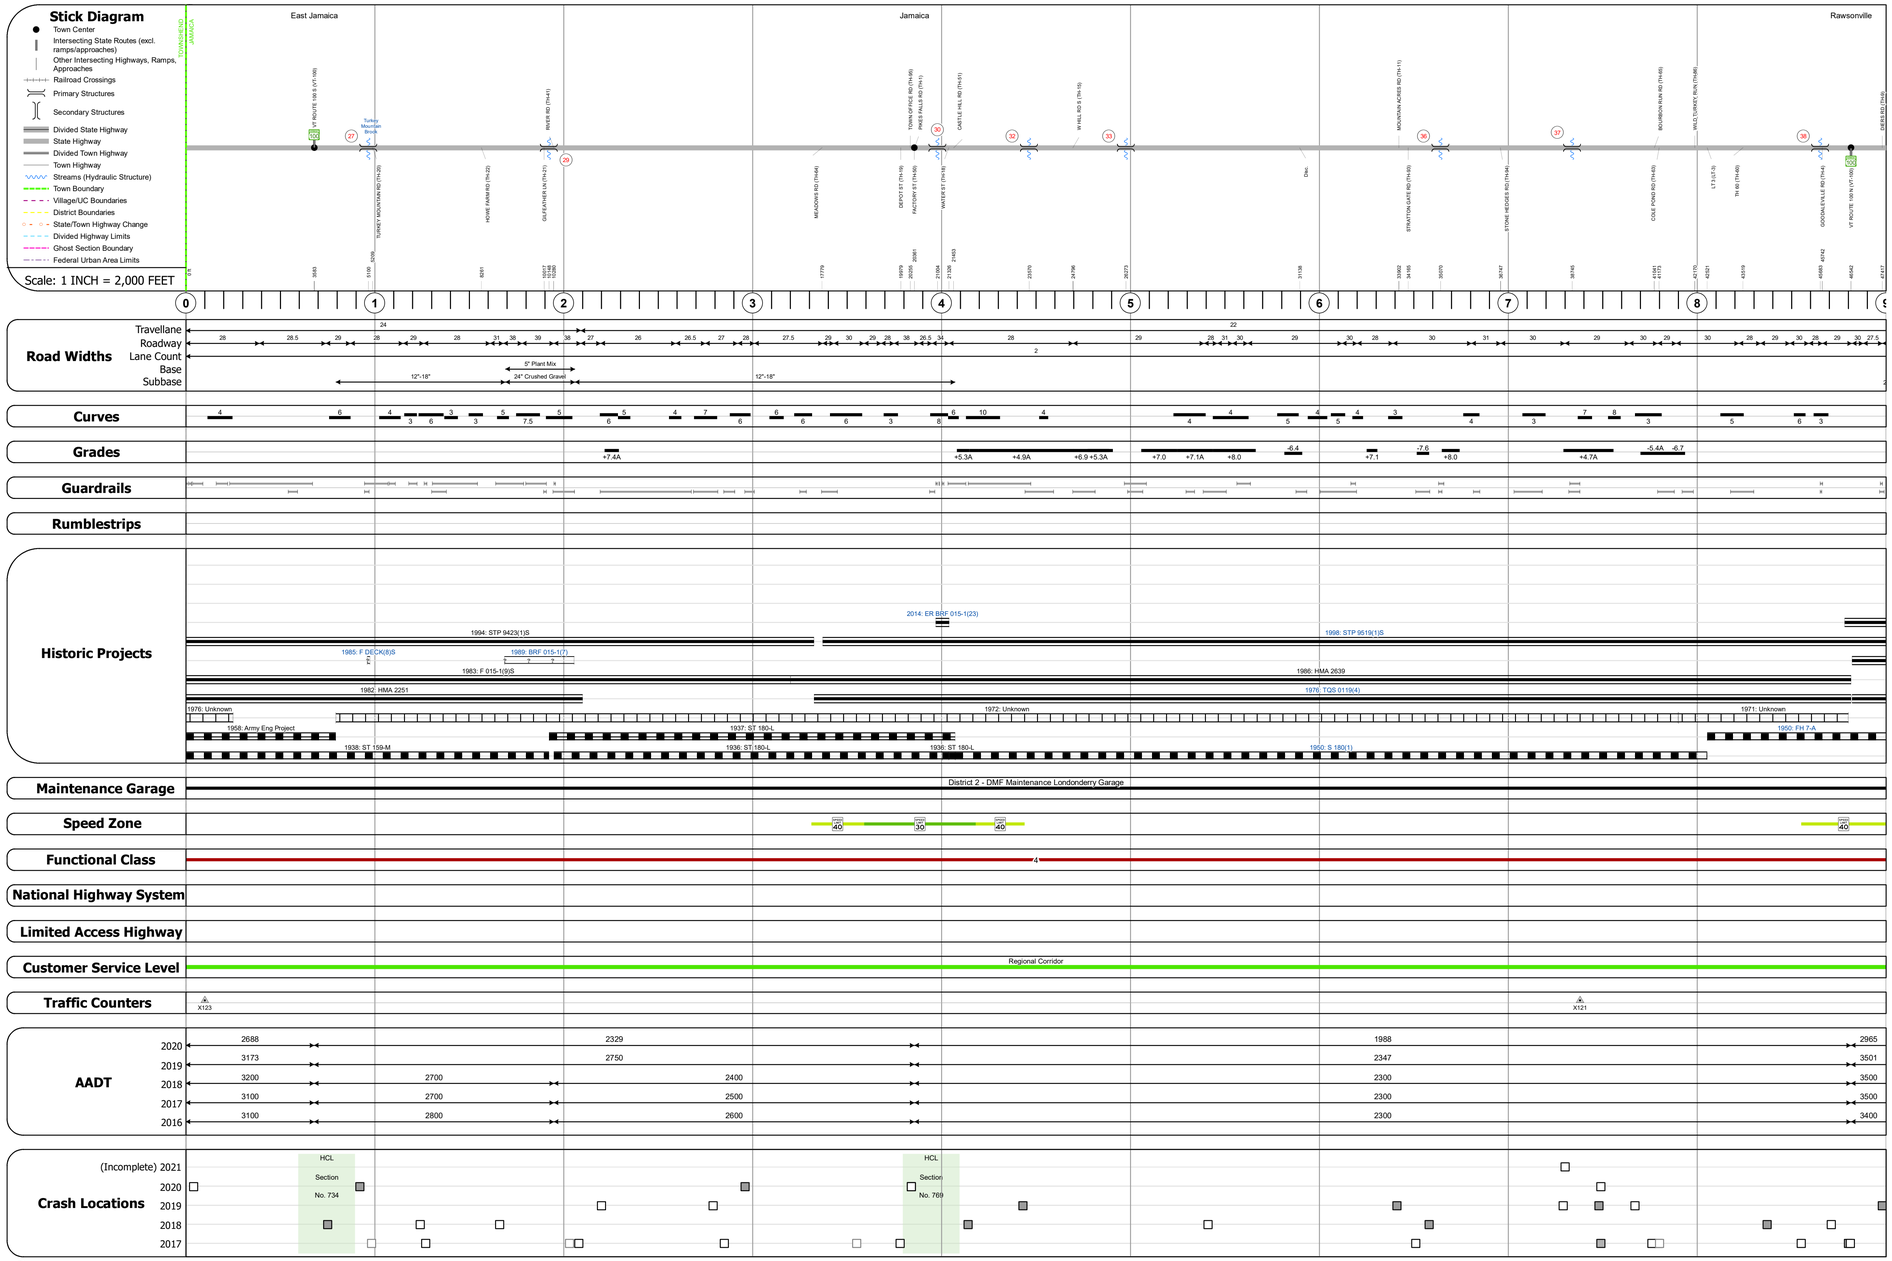

STRUCTURE DESCRIPTIONS

Bridge 27:
Stringer/multi-beam or girder - 1938
Structure No. 200015002713092
Length: 84'
Width: 27.3'
Facility Carried: VT 30 ML
Structure Type: ROLLED BEAM
Features Intersected: TURKEY MT. BROOK
Surface: Bituminous
Maintenance/Ownership: State

Bridge 29:
Stringer/multi-beam or girder - 1988
Structure No. 200015002913092
Length: 210'
Width: 38.7'
Facility Carried: VT 30 ML
Structure Type: 2 SP CONT CUR GIRDER
Features Intersected: WEST RIVER
Surface: Bituminous
Maintenance/Ownership: State

Bridge 30:
Stringer/multi-beam or girder - 2013
Structure No. 200015003013092
Length: 133'
Width: 39.0'
Facility Carried: VT 30 ML
Structure Type: CURVED PLATE GIRDER
Features Intersected: BALL MTN. BROOK
Surface: Bituminous
Maintenance/Ownership: State

Bridge 32:
Culvert - 1950
Structure No. 300119003213091
Length: 12'
Under Clearance: 4.0'
Facility Carried: VT30
Structure Type: RC BOX
Features Intersected: BROOK
Maintenance: State

Bridge 33:
Culvert - 1950
Structure No. 300015003313091
Length: 10'
Under Clearance: 4.0'
Facility Carried: VT30
Structure Type: RC BOX
Features Intersected: BROOK
Maintenance: State

Bridge 36:
Culvert - 1936
Structure No. 300015003613091
Length: 8'
Under Clearance: 4.0'
Facility Carried: VT30
Structure Type: RC BOX
Features Intersected: BROOK
Maintenance: State

Bridge 37:
Culvert - 1950
Structure No. 300015003713091
Length: 16'
Under Clearance: 7.0'
Facility Carried: VT30
Structure Type: RC BOX
Features Intersected: BROOK
Maintenance: State

Bridge 38:
Culvert - 1950
Structure No. 300015003813091
Length: 18'
Under Clearance: 6.0'
Facility Carried: VT30
Structure Type: TWIN ACCGMPP
Features Intersected: BROOK
Maintenance: State

Historic Projects: Unknown; Retreatment; Resurface; Bituminous Mix; Skinny Mix; Bituminous Seal; Bituminous Concrete; Bituminous Macadam; Cold Plane and Bituminous Concrete; Concrete; Gravel; Surface Treated Gravel; Plant Mix; Reclaimed Base and Bituminous Concrete

Indicated plans available - http://vtransmap01.aot.state.vt.us/rp/dpr/Dlwebstore/

Functional Class: 1 - Interstate System; 2 - Other Freeways and Expressways; 3 - Principal Arterial; 4 - Minor Arterial; 5 - Major Collector; 6 - Minor Collector

Speed Zones: SPEED LIMIT 25, 30, 35, 40, 45, 50, 55, 60, 65

Curves: (degrees) Left, Right

Grades: (percent) grade up, grade down

Road Widths (ft)

Traffic Counters: Continuous (CTC); Weigh-In-Motion (WIM); Short-Term, Scheduled; Short-Term, Unscheduled; (counter ID); AADT (AADT)

Crash Locations

Legend

High Crash Locations (HCL's)
Sections (& Intersections)
HCL No.
1 - 100 (1 - 10)
101 - 200 (11 - 20)
201 - 300 (21 - 30)
301 - 400 (31 - 40)
401 - 800 (41 - 113)

Mileage by Functional Class By Sheet

015-1	4 - Minor Arterial	9.000

Page Total Mileage: 9.000 mi

Mileage by Town By Sheet

JAMAICA - V030-1309		9.0 of 10.119

Page Total Mileage: 9.0 mi

DISTRICT	TOWN	Date: 11/17/21	ROUTE
2	JAMAICA	1 of 2 TWN mileage: 0.0 to 9.0	VT-30 ETE mileage: 21.696 to 30.696

For More Information Contact - Vermont Agency of Transportation, Policy, Planning and Intermodal Development Division - Mapping Section, 1 National Life Drive, Montpelier, VT 05633-5001 Telephone: 802-828-2600.