VTrans Working to Get You There
Vermont Agency of Transportation

Route Log and Progress Chart

DRAFT

Please Note: Errors and Omissions May Exist.
Contact the VTrans Mapping Section with questions or concerns.

DISTRICT	TOWN	ROUTE
8	ENOSBURGH	VT-108

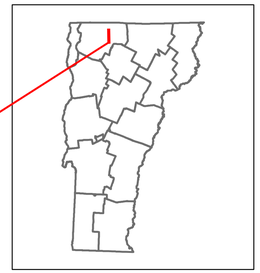

VERMONT 108

Base Map

1 in = 2,000 feet

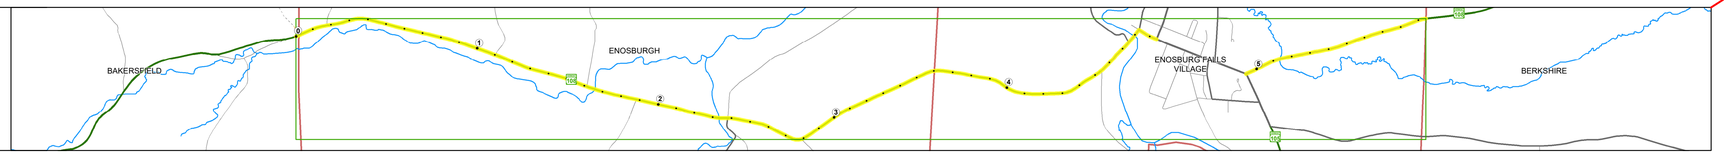

Stick Diagram

- Town Center
- Intersecting State Routes (excl. ramps/approaches)
- Other Intersecting Highways, Ramps, Approaches
- Railroad Crossings
- Primary Structures
- Secondary Structures
- Divided State Highway
- State Highway
- Divided Town Highway
- Town Highway
- Streams (Hydraulic Structure)
- Town Boundary
- Village/UC Boundaries
- District Boundaries
- State/Town Highway Change
- Divided Highway Limits
- Ghost Section Boundary
- Federal Urban Area Limits

Scale: 1 INCH = 2,000 FEET

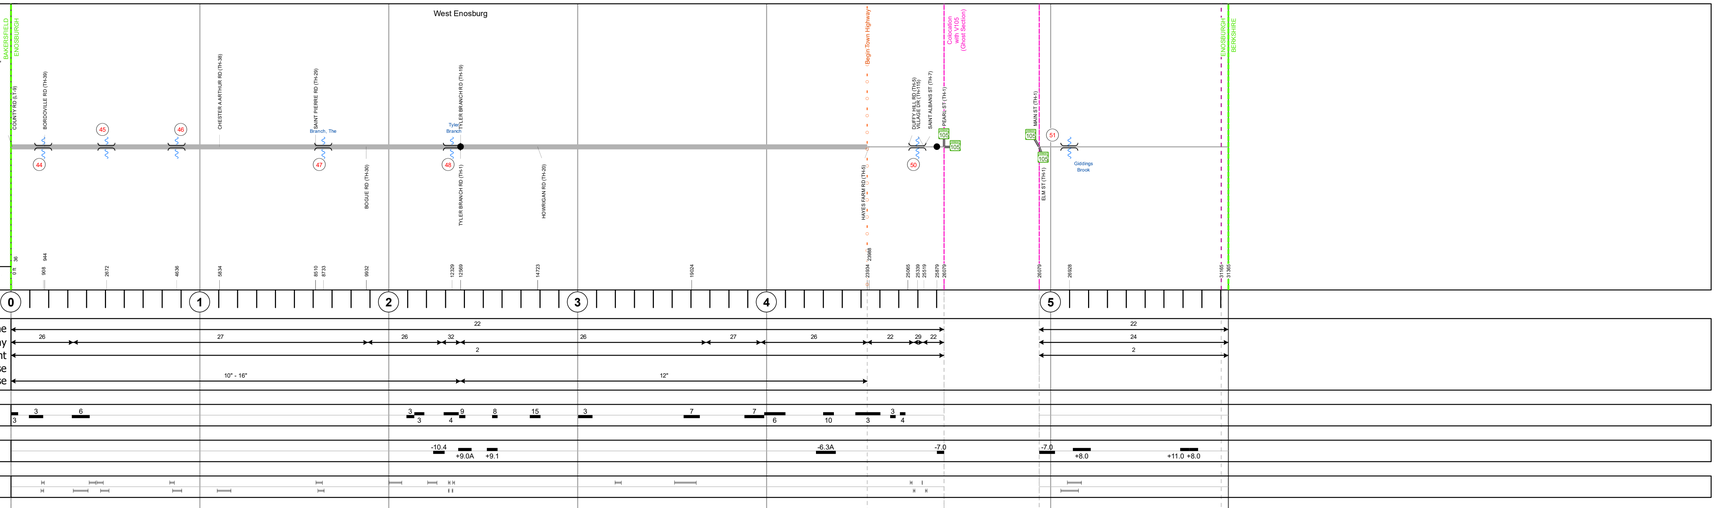

Road Widths

Curves

Grades

Guardrails

Rumblestrips

Historic Projects

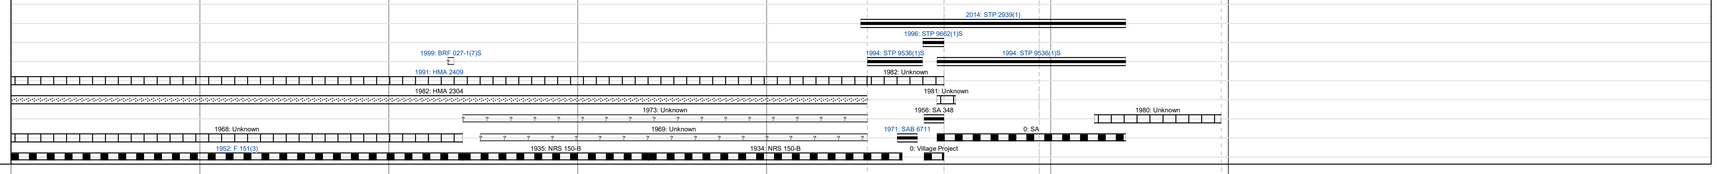

Maintenance Garage

District 8 - DMF Maintenance Enosburg Garage

Speed Zone

Functional Class

National Highway System

Limited Access Highway

Customer Service Level

Traffic Counters

AADT

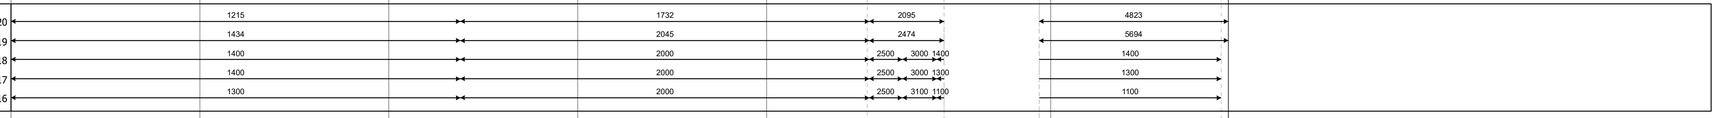

Crash Locations

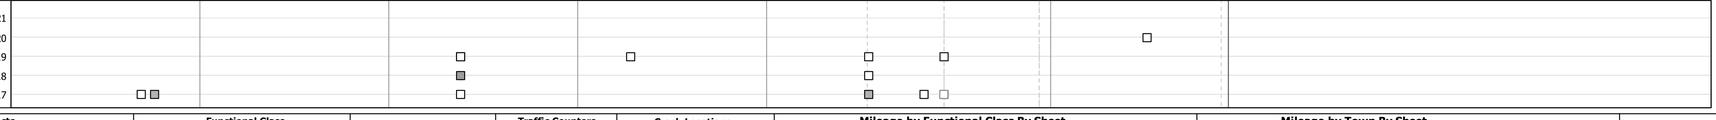

STRUCTURE DESCRIPTIONS

Bridge 44:
Culvert - 1952
Structure No. 300271004406031
Length: 12'
Under Clearance: 7.0'
Facility Carried: VT108
Structure Type: CGMPPA
Features Intersected: BEAVER MEADOW BROOK
Maintenance: State

Bridge 45:
Culvert - 1952
Structure No. 300271004506031
Length: 12'
Under Clearance: 7.5'
Facility Carried: VT108
Structure Type: CGMPPA
Features Intersected: BROOK / CATTLE PASS
Maintenance: State

Bridge 46:
Slab - 1952
Structure No. 200027004606032
Length: 25'
Width: 30.0'
Facility Carried: VT 00108 ML
Structure Type: CONCRETE SLAB
Features Intersected: BROOK AND CATTLE PASS
Surface: Bituminous
Maintenance/Ownership: State

Bridge 47:
Stringer/multi-beam or girder - 1952
Structure No. 200027004706032
Length: 54'
Width: 30.3'
Facility Carried: VT 00108 ML
Structure Type: ROLLED BEAM
Features Intersected: THE BRANCH
Surface: Bituminous
Maintenance/Ownership: State

Bridge 48:
Stringer/multi-beam or girder - 1998
Structure No. 200027004806032
Length: 76'
Width: 32.7'
Facility Carried: VT 00108 ML
Structure Type: WELDED PLATE GIRDER
Features Intersected: TYLER BRANCH
Surface: Bituminous
Maintenance/Ownership: State

Bridge 50:
Stringer/multi-beam or girder - 1970
Structure No. 200027005006032
Length: 245'
Width: 29.8'
Facility Carried: VT 00108 ML
Structure Type: 2 SP CONT WLD GIRDER
Features Intersected: MISSISQUOI RIVER
Surface: Bituminous
Maintenance/Ownership: Town

Bridge 51:
Culvert - 2012
Structure No. 300305005106031
Length: 10'
Under Clearance: 8.0'
Facility Carried: VT108
Structure Type: SEGMENTAL RC BOX
Features Intersected: GIDDINGS BROOK
Maintenance: Town

Historic Projects
Unknown; Retreatment; Resurface; Bituminous Mix; Skinny Mix; Bituminous Seal; Bituminous Concrete; Bituminous Macadam; Cold Plane and Bituminous Concrete; Concrete; Gravel; Surface Treated Gravel; Plant Mix; Reclaimed Base and Bituminous Concrete

Indicated plans available - http://vtransmap01.aot.state.vt.us/rp/dpr/Diwebstore/

Functional Class
1 - Interstate System; 2 - Other Freeways and Expressways; 3 - Principal Arterial; 4 - Minor Arterial; 5 - Major Collector; 6 - Minor Collector

Speed Zones
SPEED 25; SPEED 30; SPEED 35; SPEED 40; SPEED 45; SPEED 50; SPEED 55; SPEED 60; SPEED 65

Curves (degrees) Left / Right

Grades (percent) grade up / grade down

Road Widths (ft)

Traffic Counters
Continuous (CTC); Weigh-In-Motion (WIM); Short-Term, Scheduled; Short-Term, Unscheduled (counter ID)

AADT (AADT)

Crash Locations

Legend

High Crash Locations (HCL's)
Sections (& Intersections)

HCL No.	
1 - 100 (1 - 10)	201 - 300 (21 - 30)
101 - 200 (11 - 20)	301 - 400 (31 - 40)
	401 - 800 (41 - 113)

Mileage by Functional Class By Sheet

027	4 - Minor Arterial	4.939
0305	5 - Major Collector	1.001

Page Total Mileage: 5.940 mi

Mileage by Town By Sheet

ENOSBURGH - V108-0603	5.94 of 5.94
Ghost Section - (VT-105, MM 0.699 to 1.203)	

Page Total Mileage: 5.94 mi

DISTRICT	TOWN	Date: 11/18/21	ROUTE
8	ENOSBURGH	1 of 1 TWN mileage: 0.0 to 5.94	VT-108 ETE mileage: 32.127 to 38.067