Route Log and Progress Chart

DRAFT

Please Note: Errors and Omissions May Exist.
Contact the VTrans Mapping Section with questions or concerns.

DISTRICT	TOWN	ROUTE
9	WESTFIELD	VT-242

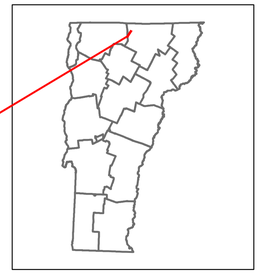

VERMONT 242

Base Map

1 in = 1,000 feet

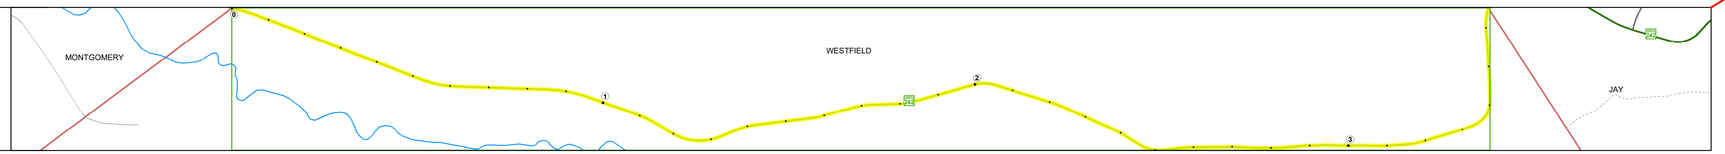

Stick Diagram

- Town Center
- Intersecting State Routes (excl. ramps/approaches)
- Other Intersecting Highways, Ramps, Approaches
- Railroad Crossings
- Primary Structures
- Secondary Structures
- Divided State Highway
- State Highway
- Divided Town Highway
- Town Highway
- Streams (Hydraulic Structure)
- Town Boundary
- Village/UC Boundaries
- District Boundaries
- State/Town Highway Change
- Divided Highway Limits
- Ghost Section Boundary
- Federal Urban Area Limits

Scale: 1 INCH = 2,000 FEET

Road Widths

Travellane: 22
Roadway: 28, 29, 28, 29, 30, 29, 28, 29, 30, 29, 26, 28, 26.5
Lane Count: 2
Base
Subbase

Curves

3.7, 2.9, 4.6, 7.7, 5.2, 4.1, 5.2, 5.7, 10.4, 4.4, 3.6, 10.8, 3.3, 3.5, 6.5, 13.5

Grades

-4.5A, -6.5A, +6.5A, -8.0, -14.0, -7.0A, -12.0, -6.5, -8.5A, -12 A, +6.0, +12A, +6.0, -5.5

Guardrails

Rumblestrips

Historic Projects

2014: STP 2006(1)
2014: ER CULV(40)
2013: ER CULV(34)
1995: STP 9436(19)
1991: ST 0278(2)
1989: HMA 2069
1983: HMA 2416
1980: Unknown
1964: Unknown
1959: SK 3

Maintenance Garage

District 8 - DMF Maintenance Enosburg Garage

Speed Zone

40

Functional Class

5

National Highway System

Limited Access Highway

Customer Service Level

Local Connector

Traffic Counters

AADT

2020	1050
2019	1240
2018	1200
2017	1200
2016	1200

Crash Locations

(Incomplete) 2021
2020
2019
2018
2017

STRUCTURE DESCRIPTIONS

Bridge 5:
Culvert - 1991
Structure No. 300278000510181
Length: 6'
Under Clearance: 6.0'
Facility Carried: VT242
Structure Type: CGMPP
Features Intersected: BROOK
Maintenance: State

Bridge 6:
Culvert - 2013
Structure No. 301018000610181
Length: 12'
Under Clearance: 5.0'
Facility Carried: VT242
Structure Type: SEGMENTAL RC BOX
Features Intersected: BROOK
Maintenance: State

Bridge 7:
Culvert - 2013
Structure No. 301018000710181
Length: 12'
Under Clearance: 5.0'
Facility Carried: VT242
Structure Type: SEGMENTAL RC BOX
Features Intersected: BROOK
Maintenance: State

Historic Projects

Unknown, Retreatment, Resurface, Bituminous Mix, Skinny Mix, Bituminous Seal, Bituminous Concrete, Bituminous Macadam, Cold Plane and Bituminous Concrete, Concrete, Gravel, Surface Treated Gravel, Plant Mix, Reclaimed Base and Bituminous Concrete

Indicated plans available - http://vtransmap01.aot.state.vt.us/rp/dpr/DIwebstore/

Functional Class

1 - Interstate System; 2 - Other Freeways and Expressways; 3 - Principal Arterial; 4 - Minor Arterial; 5 - Major Collector; 6 - Minor Collector

Speed Zones

SPEED LIMIT 25, SPEED LIMIT 30, SPEED LIMIT 35, SPEED LIMIT 40, SPEED LIMIT 45, SPEED LIMIT 50, SPEED LIMIT 55, SPEED LIMIT 60, SPEED LIMIT 65

Curves

(degrees) Left, Right

Grades

(percent) grade up, grade down

Road Widths

(ft)

Traffic Counters

Continuous (CTC)
Weigh-In-Motion (WIM)
Short-Term, Scheduled
Short-Term, Unscheduled
(counter ID)
AADT (AADT)

Crash Locations

Legend

High Crash Locations (HCL's)
Sections (& Intersections)
HCL No.
1 - 100 (1 - 10)
101 - 200 (11 - 20)
201 - 300 (21 - 30)
301 - 400 (31 - 40)
401 - 800 (41 - 113)

Mileage by Functional Class By Sheet

0278	5 - Major Collector	3.652

Page Total Mileage: 3.652 mi

Mileage by Town By Sheet

WESTFIELD - V242-1018	3.652 of 3.652

Page Total Mileage: 3.652 mi

DISTRICT	TOWN	Date: 11/18/21	ROUTE
9	WESTFIELD	1 of 1 TWN mileage: 0.0 to 3.652	VT-242 ETE mileage: 3.816 to 7.468

For More Information Contact - Vermont Agency of Transportation, Policy, Planning and Intermodal Development Division - Mapping Section, 1 National Life Drive, Montpelier, VT 05633-5001 Telephone: 802-828-2600.