Route Log and Progress Chart

DRAFT

Please Note: Errors and Omissions May Exist.
Contact the VTrans Mapping Section with questions or concerns.

DISTRICT	TOWN	ROUTE
4	HARTFORD, HARTLAND	I-91

Base Map

1 in = 0.6 miles

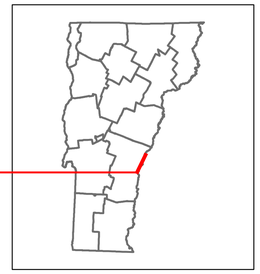

91
SOUTH

Stick Diagram

- Town Center
- Intersecting State Routes (excl. ramps/approaches)
- Other Intersecting Highways, Ramps, Approaches
- Railroad Crossings
- Primary Structures
- Secondary Structures
- Divided State Highway
- State Highway
- Divided Town Highway
- Town Highway
- Streams (Hydraulic Structure)
- Town Boundary
- Village/UC Boundaries
- District Boundaries
- State/Town Highway Change
- Divided Highway Limits
- Ghost Section Boundary
- Federal Urban Area Limits

Scale: 1 INCH = 2,000 FEET

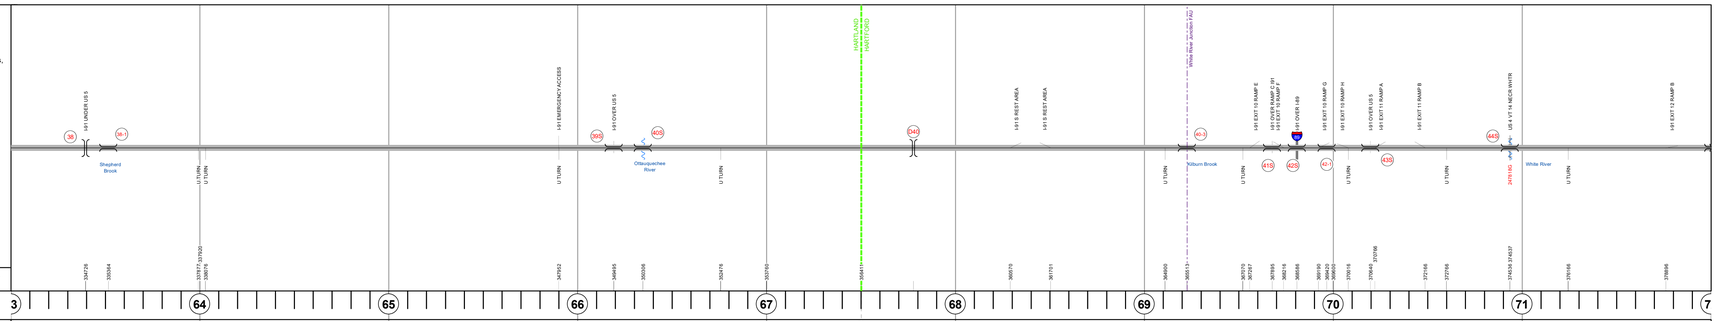

Road Widths

Travellane	24
Roadway	38
Lane Count	2
Base	Two 2 1/2" Cr. Stone Base Courses
Subbase	24" Crushed Rock

Curves

Grades

Guardrails

Rumblestrips

Historic Projects

Maintenance Garage

District 4 - DMF Maintenance Windsor Garage
District 4 - DMF Maintenance White River Garage

Speed Zone

Functional Class

1

National Highway System

NHS - Interstate

Limited Access Highway

Full

Customer Service Level

Interstate Or Divided Highway

Traffic Counters

AADT

	64	66	67	69	70	71
2021	8173			8173, 6629, 13779, 10360, 8583, 8006		9239, 7441
2020	7239			7239, 5872, 12205, 9176, 7602, 7091		8183, 6591
2019	9652			9652, 7829, 16273, 12234, 10136, 9455		10911, 8788
2018						
2017						

Crash Locations

(Incomplete) 2022, 2021, 2020, 2019, 2018

STRUCTURE DESCRIPTIONS

Unknown 38:
Unknown
Structure No. 200113006214092
Structure Type: Unknown
Features Intersected: I 91 UNDER US 5
Maintenance/Ownership: State

Bridge 38-1:
Culvert - 1966
Structure No. 30009138-114091
Length: 7'
Facility Carried: I91
Structure Type: CGMPP
Features Intersected: BROOK
Maintenance/Ownership: State

Bridge 39S:
Stringer/multi-beam or girder - 1966
Structure No. 200091039S14092
Length: 173'
Height: 5.33'
Width: 3.0'
Under Clearance: 1.33'
Facility Carried: I 91 ML
Structure Type: 3 SPAN CONT GIRDER
Features Intersected: I 91 OVER US 5
Surface: Bituminous
Maintenance/Ownership: State

Bridge 40S:
Girder and floorbeam system - 1966
Structure No. 200091040S14092
Length: 316'
Height: 5.33'
Width: 3.0'
Facility Carried: I 91 ML
Structure Type: 2 SP CONT WELDED GIR
Features Intersected: OTTAUQUECHEE RIVER
Surface: Bituminous
Maintenance/Ownership: State

Unknown D40:
Unknown
Structure No. 201408040A14082
Structure Type: Unknown

Bridge 40-3:
Culvert - 1966
Structure No. 30009140-314081
Length: 10'
Facility Carried: I91
Structure Type: CGMPP
Features Intersected: BROOK
Maintenance/Ownership: State

Bridge 41S:
Stringer/multi-beam or girder - 1965
Structure No. 200091041S14082
Length: 99'
Height: 5.33'
Width: 3.8'
Under Clearance: 1.33'
Facility Carried: I 91 ML
Structure Type: WELDED PLATE GIRDER
Features Intersected: I 91 OVER RAMP C I91
Surface: Bituminous
Maintenance/Ownership: State

Bridge 42S:
Stringer/multi-beam or girder - 1965
Structure No. 200091042S14082
Length: 326'
Height: 5.33'
Width: 4.2'
Under Clearance: 1.42'
Facility Carried: I 91 ML
Structure Type: 4 SP CONT ROLLED BM
Features Intersected: I 91 OVER I 89
Maintenance/Ownership: State

Bridge 42-1:
Culvert - 1966
Structure No. 30009142-114081
Length: 7'
Facility Carried: I91
Structure Type: CGMPP W CONC INVERT
Features Intersected: BROOK
Maintenance/Ownership: State

Bridge 43S:
Stringer/multi-beam or girder - 1966
Structure No. 200091043S14082
Length: 136'
Height: 5.33'
Width: 4.6'
Under Clearance: 1.5'
Facility Carried: I 91 ML
Structure Type: WELDED GIRDER
Features Intersected: I 91 OVER US 5
Maintenance/Ownership: State
Height: 5.33'

Bridge 44S:
Girder and floorbeam system - 1967
Structure No. 200091044S14082
Length: 1178'
Width: 3.0'
Under Clearance: 1.42'
Facility Carried: I 91 ML
Structure Type: 2 GIRDER W/ PIN+LINK
Features Intersected: US 4 VT 14 NECR WHTR
Surface: Bituminous
Maintenance/Ownership: State

Historic Projects

Unknown, Retreatment, Resurface, Bituminous Mix, Skinny Mix, Bituminous Seal, Bituminous Concrete, Bituminous Macadam, Cold Plane and Bituminous Concrete, Concrete, Gravel, Surface Treated Gravel, Plant Mix, Reclaimed Base and Bituminous Concrete

Indicated plans available - http://vtransmap01.aot.state.vt.us/rp/dpr/Diwebstore/

Functional Class

1 - Interstate System; 2 - Other Freeways and Expressways; 3 - Principal Arterial; 4 - Minor Arterial; 5 - Major Collector; 6 - Minor Collector

Speed Zones

25, 30, 35, 40, 45, 50, 55, 60, 65

Curves

Left, Right (degrees)

Grades

grade up, grade down (percent)

Road Widths

(ft)

Traffic Counters

Continuous (CTC)
Weigh-In-Motion (WIM)
Short-Term, Scheduled
Short-Term, Unscheduled
(counter ID)

AADT

(AADT)

Crash Locations

Fatal, Property Damage Only, Injury, Unknown Crash Type

High Crash Locations (HCL's)

Sections (& Intersections)

HCL No.	
1 - 100 (1 - 10)	201 - 300 (21 - 30)
101 - 200 (11 - 20)	301 - 400 (31 - 40)
	401 - 800 (41 - 113)

Mileage by Functional Class By Sheet

91-2	1 - Interstate	2.774
91-1	1 - Interstate	6.226

Page Total Mileage: 9.000 mi

Mileage by Town By Sheet

ETE - I091-0000S	9.0 of 177.432

Page Total Mileage: 9.0 mi

DISTRICT	TOWN	Date: 10/02/22	ROUTE
4	HARTFORD, HARTLAND	8 of 20 TWN mileage: 63.0 to 72.0	I-91 ETE mileage: 63.0 to 72.0