Route Log and Progress Chart

DRAFT

Please Note: Errors and Omissions May Exist.
Contact the VTrans Mapping Section with questions or concerns.

DISTRICT	TOWN	ROUTE
7	BRADFORD, FAIRLEE	I-91

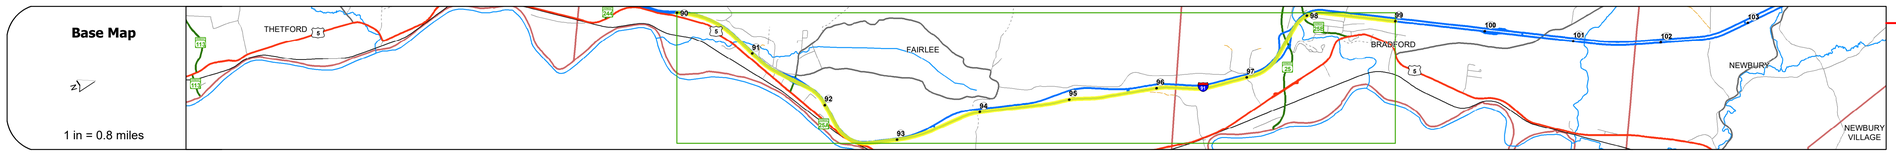

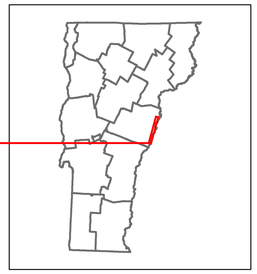

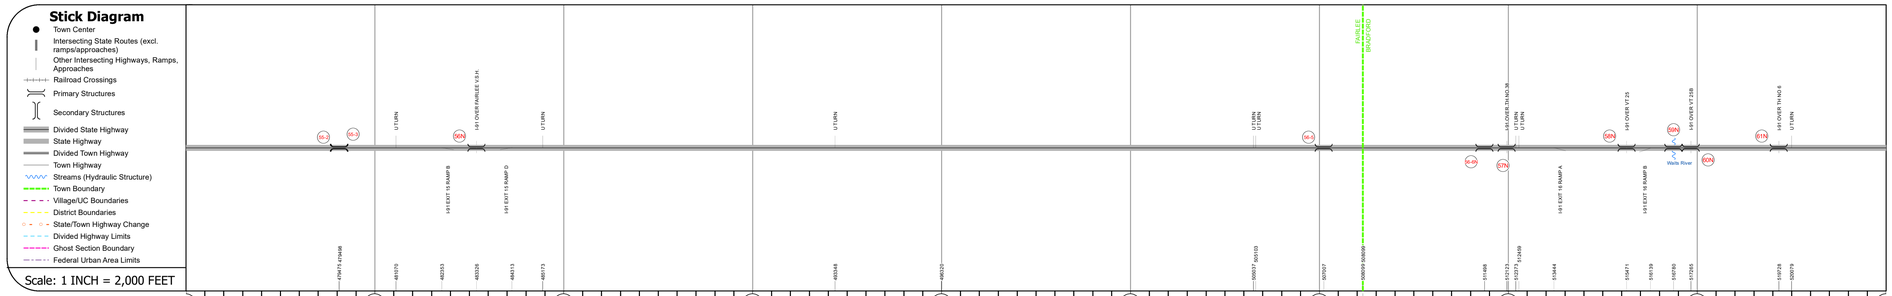

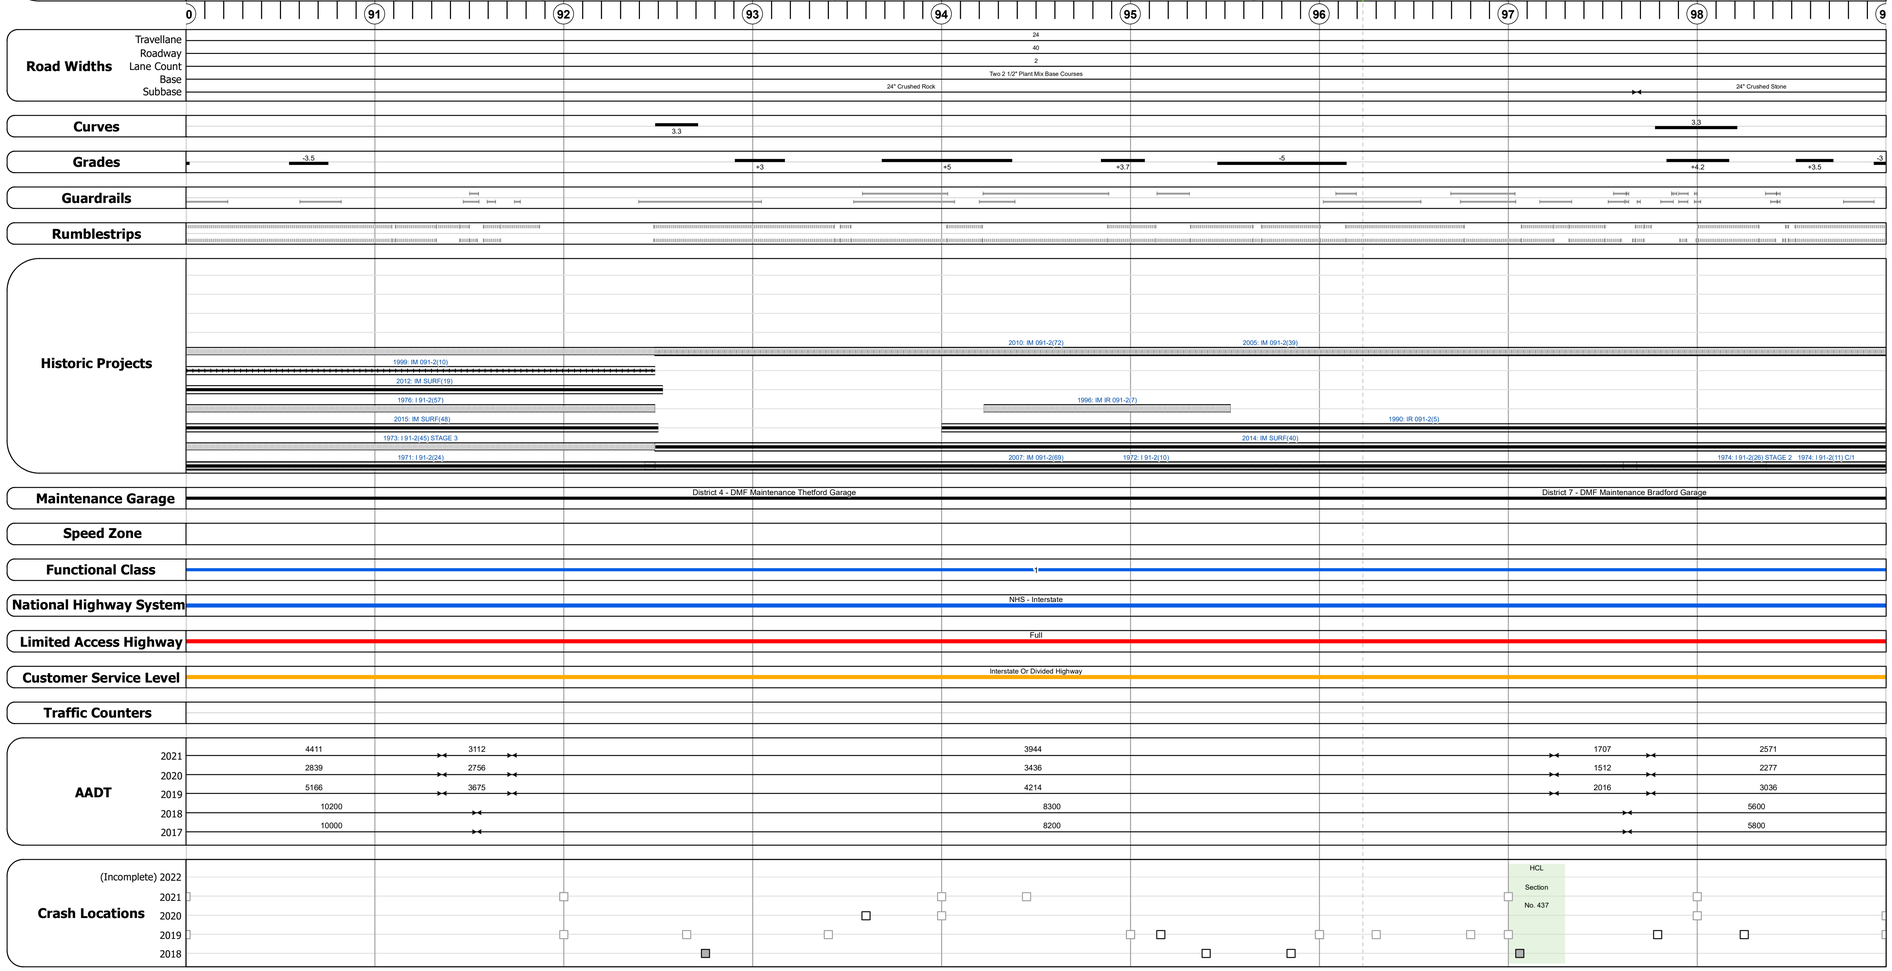

STRUCTURE DESCRIPTIONS

Bridge 55-2:
Culvert - 1971
Structure No. 30009155-209061
Length: 7'
Facility Carried: I91
Structure Type: CGMPP
Features Intersected: LAKE MOREY OUTLET
Maintenance/Ownership: State

Bridge 55-3:
Culvert - 1971
Structure No. 30009155-309061
Length: 7'
Facility Carried: I91
Structure Type: CGMPP
Features Intersected: BROOK
Maintenance/Ownership: State

Bridge 56N:
Stringer/multi-beam or girder - 1971
Structure No. 200091056N09062
Length: 99'
Height: 5.33'
Width: 3.9'
Under Clearance: 1.17'
Facility Carried: I 91 ML
Structure Type: ROLLED BEAM
Features Intersected: I 91 OVER FAIRLEE V.S.H.
Surface: Bituminous
Maintenance/Ownership: State

Unknown 56-5:
Unknown
Structure No. 30009156-509061
Structure Type: Unknown
Features Intersected: BROOK
Maintenance/Ownership: State

Bridge 56-6N:
Culvert - 1972
Structure No. 300091566N09011
Length: 6'
Facility Carried: I91
Structure Type: ACCGMP
Features Intersected: BROOK
Maintenance/Ownership: State

Bridge 57N:
Culvert - 1971
Structure No. 200091057N09012
Length: 25'
Height: 5.33'
Under Clearance: 1.17'
Facility Carried: I 91 ML
Structure Type: RC BOX
Features Intersected: I 91 OVER TH NO 38
Maintenance/Ownership: State

Bridge 58N:
Stringer/multi-beam or girder - 1971
Structure No. 200091058N09012
Length: 225'
Height: 5.33'
Width: 3.9'
Under Clearance: 1.42'
Facility Carried: I 91 ML
Structure Type: 3 SP CONT WLD GIRDER
Features Intersected: I 91 OVER VT 25
Surface: Bituminous
Maintenance/Ownership: State

Bridge 59N:
Stringer/multi-beam or girder - 1973
Structure No. 200091059N09012
Length: 251'
Height: 5.33'
Width: 3.9'
Facility Carried: I 91 ML
Structure Type: 2 SP WELD PLT GIRDER
Features Intersected: WAITS RIVER
Surface: Bituminous
Maintenance/Ownership: State

Bridge 60N:
Stringer/multi-beam or girder - 1973
Structure No. 200091060N09012
Length: 136'
Height: 5.33'
Width: 3.9'
Under Clearance: 1.17'
Facility Carried: I 91 ML
Structure Type: WELDED PLATE GIRDER
Features Intersected: I 91 OVER VT 25B
Surface: Bituminous
Maintenance/Ownership: State

Bridge 61N:
Stringer/multi-beam or girder - 1973
Structure No. 200091061N09012
Length: 150'
Height: 5.33'
Width: 3.9'
Under Clearance: 2.08'
Facility Carried: I 91 ML
Structure Type: WELDED PLATE GIRDER
Features Intersected: I 91 OVER TH NO 6
Surface: Bituminous
Maintenance/Ownership: State

Historic Projects: Unknown; Retreatment; Resurface; Bituminous Mix; Skinny Mix; Bituminous Seal; Bituminous Concrete; Bituminous Macadam; Cold Plane and Bituminous Concrete; Concrete; Gravel; Surface Treated; Gravel; Plant Mix; Reclaimed Base and Bituminous Concrete

Indicated plans available - http://vtransmap01.aot.state.vt.us/rp/dpr/Diwebstore/

Functional Class: 1 - Interstate System; 2 - Other Freeways and Expressways; 3 - Principal Arterial; 4 - Minor Arterial; 5 - Major Collector; 6 - Minor Collector

Speed Zones: SPEED 25, SPEED 30, SPEED 35, SPEED 40, SPEED 45, SPEED 50, SPEED 55, SPEED 60, SPEED 65

Curves: (degrees) Left, Right

Grades: (percent) grade up, grade down

Road Widths (ft)

Traffic Counters: Continuous (CTC); Weigh-In-Motion (WIM); Short-Term, Scheduled; Short-Term, Unscheduled (counter ID)

AADT (AADT)

Crash Locations: Fatal; Property Damage Only; Injury; Unknown Crash Type

High Crash Locations (HCL's) Sections (& Intersections)
HCL No.
1 - 100 (1 - 10); 101 - 200 (11 - 20); 201 - 300 (21 - 30); 301 - 400 (31 - 40); 401 - 800 (41 - 113)

Mileage by Functional Class By Sheet

91-2	1 - Interstate	9.000

Page Total Mileage: 9.000 mi

Mileage by Town By Sheet

ETE - I091-0000		9.0 of 177.432

Page Total Mileage: 9.0 mi

DISTRICT	TOWN	Date: 10/02/22	ROUTE
7	BRADFORD, FAIRLEE	11 of 20 TWN mileage: 90.0 to 99.0	I-91 ETE mileage: 90.0 to 99.0

For More Information Contact - Vermont Agency of Transportation, Policy, Planning and Intermodal Development Division - Mapping Section, 219 North Main Street, Barre, VT 05641 Telephone: 802-828-2600.