Route Log and Progress Chart

DRAFT

Please Note: Errors and Omissions May Exist.
Contact the VTrans Mapping Section with questions or concerns.

DISTRICT	TOWN	ROUTE
7	BRADFORD, NEWBURY	I-91

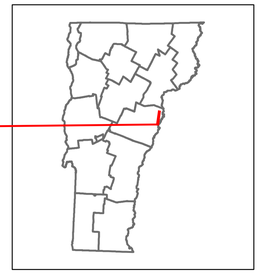

Base Map

1 in = 2,000 feet

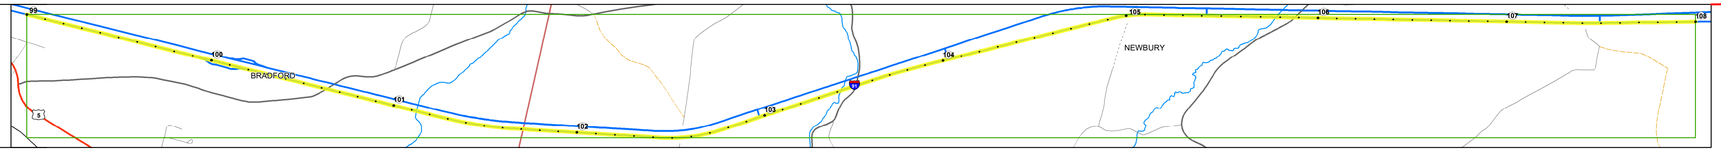

Stick Diagram

- Town Center
- Intersecting State Routes (excl. ramps/approaches)
- Other Intersecting Highways, Ramps, Approaches
- Railroad Crossings
- Primary Structures
- Secondary Structures
- Divided State Highway
- State Highway
- Divided Town Highway
- Town Highway
- Streams (Hydraulic Structure)
- Town Boundary
- Village/UC Boundaries
- District Boundaries
- State/Town Highway Change
- Divided Highway Limits
- Ghost Section Boundary
- Federal Urban Area Limits

Scale: 1 INCH = 2,000 FEET

Road Widths

Travellane	24
Roadway	40
Lane Count	2
Base	Two 2 1/2" Plant Mix Base Courses
Subbase	24" Crushed Stone

Curves

Grades

-3, +5, -4, +3, +5, -4.7, +4.8, +5

Guardrails

Rumblestrips

Historic Projects

2005: IM 091-2(39)
2010: IM 091-2(72)
2010: IM MEMB(16)
2010: IM 091-2(77)
1990: IR 091-2(5)
1986: IR 091-2(3)
2014: IM SURF(40)
1977: I 91-2(61) STAGE 3
1974: I 91-2(11) C/1
1974: I 91-2(11) C/2
1974: I 91-2(26) STAGE 2
1974: I 91-2(11) C/3

Maintenance Garage

District 7 - DMF Maintenance Bradford Garage

Speed Zone

Functional Class

1

National Highway System

NHS - Interstate

Limited Access Highway

Full

Customer Service Level

Interstate Or Divided Highway

Traffic Counters

N004

AADT

2021	2571
2020	2277
2019	3036
2018	5600
2017	5800

Crash Locations

(Incomplete) 2022, 2021, 2020, 2019, 2018

HCL Section No. 180

HCL Section No. 706

STRUCTURE DESCRIPTIONS

Bridge 61-2:
Culvert - 1972
Structure No. 30009161-209011
Length: 7'
Facility Carried: I91
Structure Type: CGMPP
Features Intersected: BROOK
Maintenance/Ownership: State

Unknown 62N:
Unknown
Structure No. 200901D62N09011
Structure Type: Unknown
Features Intersected: TH 3 OVER I 91
Maintenance/Ownership: State

Bridge 62-1:
Culvert - 1972
Structure No. 30009162-109011
Length: 10'
Facility Carried: I91
Structure Type: RC BOX
Features Intersected: ROARING BROOK
Maintenance/Ownership: State

Bridge 62-3N:
Culvert - 1974
Structure No. 300091623N09071
Length: 10'
Facility Carried: I91
Structure Type: CGMPP STEEL SLEEVED
Features Intersected: HALLS BROOK
Maintenance/Ownership: State

Bridge 63N:
Stringer/multi-beam or girder - 1973
Structure No. 200091063N09072
Length: 105'
Height: 5.33'
Width: 3.9'
Under Clearance: 1.17'
Facility Carried: I 91 ML
Structure Type: WELDED PLATE GIRDER
Features Intersected: I 91 OVER TH NO 1
Surface: Bituminous
Maintenance/Ownership: State

Bridge 63-1N:
Culvert - 1973
Structure No. 300091631N09071
Length: 18'
Under Clearance: 1.0'
Facility Carried: I91
Structure Type: CGMPPA
Features Intersected: PEACH BROOK
Maintenance/Ownership: State

Bridge 64N:
Stringer/multi-beam or girder - 1973
Structure No. 200091064N09072
Length: 98'
Height: 5.33'
Width: 3.7'
Under Clearance: 1.25'
Facility Carried: I 91 ML
Structure Type: WELDED PLATE GIRDER
Features Intersected: I 91 OVER TH NO 4
Surface: Bituminous
Maintenance/Ownership: State

Historic Projects

Unknown, Retreatment, Resurface, Bituminous Mix, Skinny Mix, Bituminous Seal, Bituminous Concrete, Bituminous Macadam, Cold Plane and Bituminous Concrete, Concrete, Gravel, Surface Treated Gravel, Plant Mix, Reclaimed Base and Bituminous Concrete

Indicated plans available - http://vtransmap01.aot.state.vt.us/rp/dpr/Diwebstore/

Functional Class

1 - Interstate System; 2 - Other Freeways and Expressways; 3 - Principal Arterial; 4 - Minor Arterial; 5 - Major Collector; 6 - Minor Collector

Speed Zones

SPEED LIMIT 25, 30, 35, 40, 45, 50, 55, 60, 65

Curves

(degrees) Left, Right

Grades

(percent) grade up, grade down

Road Widths

(ft)

Traffic Counters

Continuous (CTC)
Weigh-In-Motion (WIM)
Short-Term, Scheduled
Short-Term, Unscheduled
(counter ID)

AADT

(AADT)

Crash Locations

Fatal, Injury, Property Damage Only, Unknown Crash Type

High Crash Locations (HCL's)

Sections (& Intersections)

HCL No.	
1 - 100 (1 - 10)	201 - 300 (21 - 30)
101 - 200 (11 - 20)	301 - 400 (31 - 40)
	401 - 800 (41 - 113)

Mileage by Functional Class By Sheet

91-2	1 - Interstate	9.000

Page Total Mileage: 9.000 mi

Mileage by Town By Sheet

ETE - I091-0000		9.0 of 177.432

Page Total Mileage: 9.0 mi

DISTRICT	TOWN	Date: 10/02/22	ROUTE
7	BRADFORD, NEWBURY	12 of 20 TWN mileage: 99.0 to 108.0	I-91 ETE mileage: 99.0 to 108.0