Route Log and Progress Chart

DRAFT

Please Note: Errors and Omissions May Exist.
Contact the VTrans Mapping Section with questions or concerns.

DISTRICT	TOWN	ROUTE
7	DANVILLE	US-2

2

Base Map

1 in = 0.5 miles

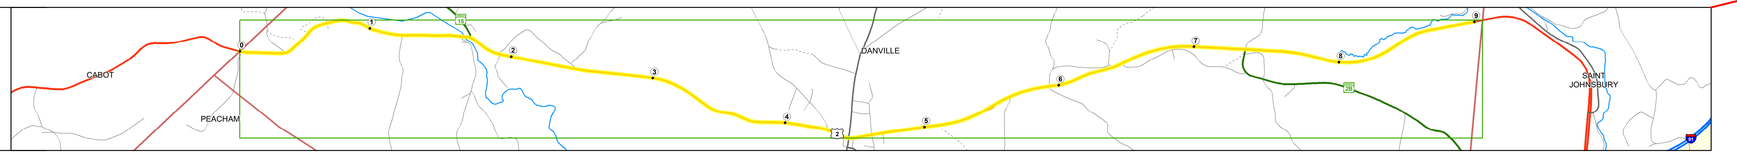

Stick Diagram

- Town Center
- Intersecting State Routes (excl. ramps/approaches)
- Other Intersecting Highways, Ramps, Approaches
- Railroad Crossings
- Primary Structures
- Secondary Structures
- Divided State Highway
- State Highway
- Divided Town Highway
- Town Highway
- Streams (Hydraulic Structure)
- Town Boundary
- Village/UC Boundaries
- District Boundaries
- State/Town Highway Change
- Divided Highway Limits
- Ghost Section Boundary
- Federal Urban Area Limits

Scale: 1 INCH = 2,000 FEET

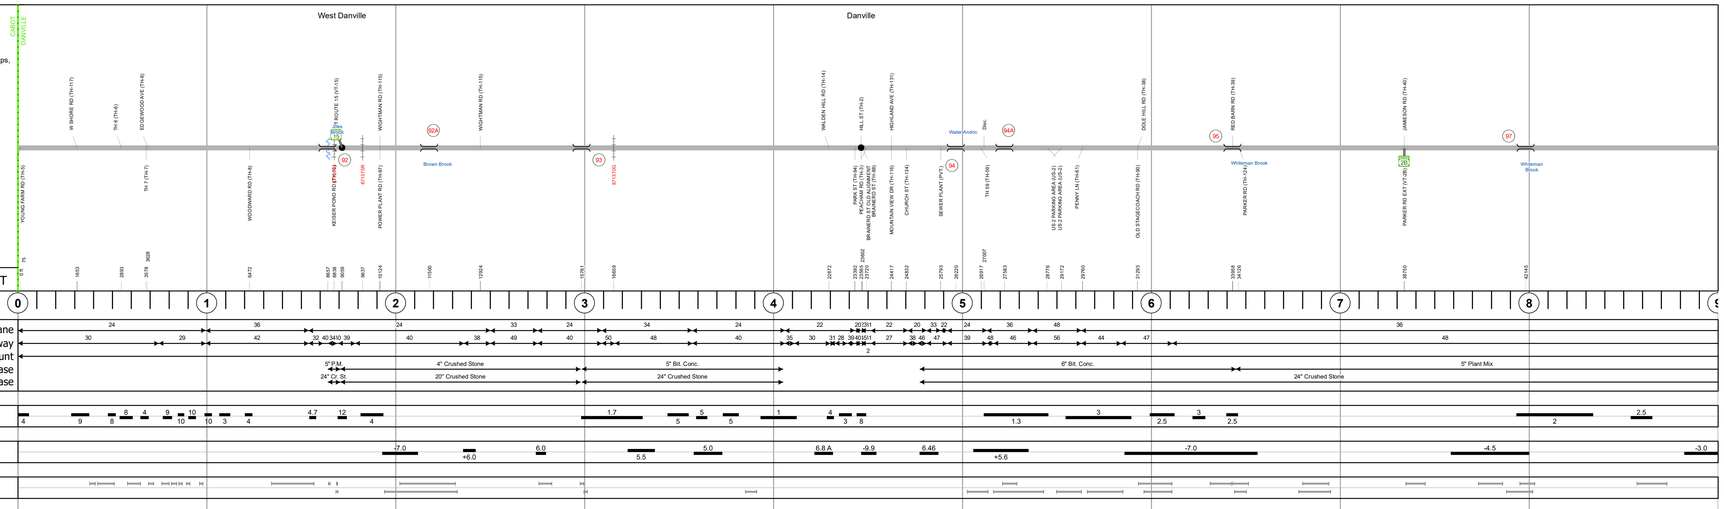

Road Widths

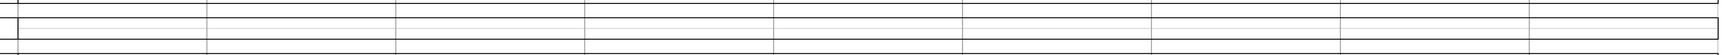

Curves

Grades

Guardrails

Rumblestrips

Historic Projects

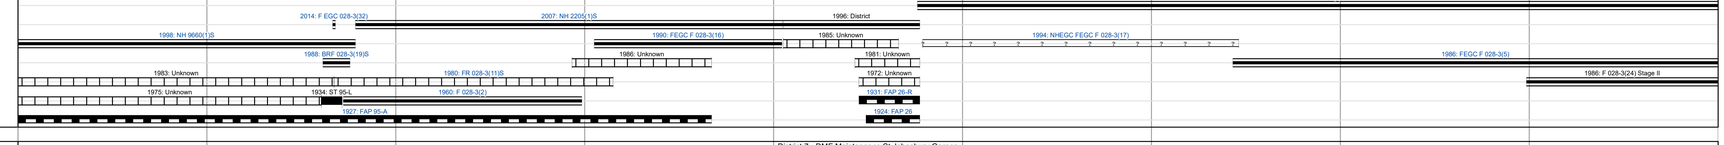

Maintenance Garage

District 7 - DMF Maintenance St Johnsbury Garage

Speed Zone

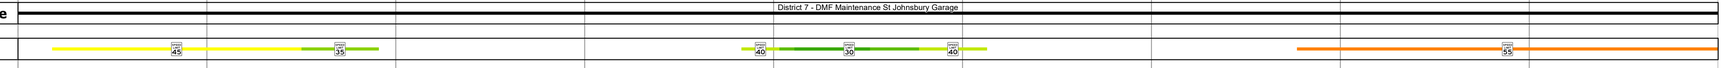

Functional Class

3

National Highway System

NHS - Other NHS Routes

Limited Access Highway

Partial

Customer Service Level

Arterial Highway

Traffic Counters

C022
C110

AADT

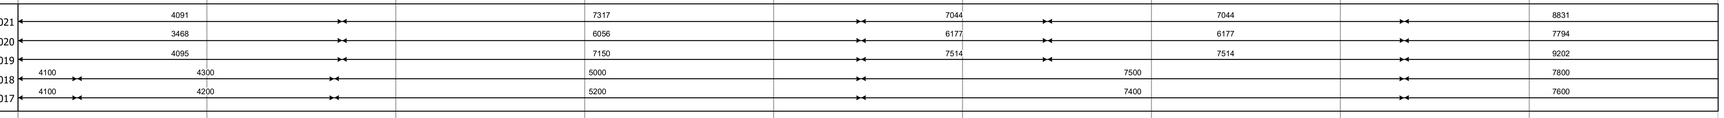

Crash Locations

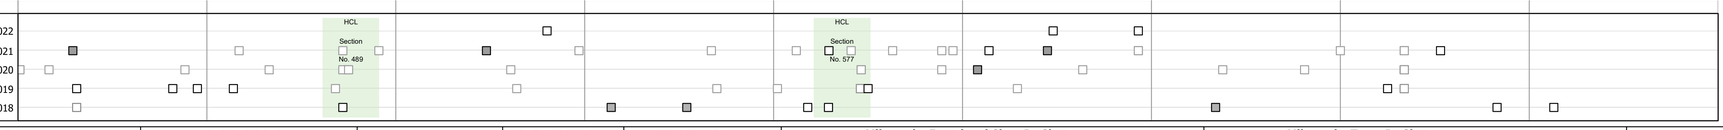

STRUCTURE DESCRIPTIONS

Bridge 92:
Stringer/multi-beam or girder - 1934
Structure No. 300028009203032
Length: 74'
Height: 5.33'
Width: 3.5'
Facility Carried: US 02 ML
Structure Type: ROLLED BEAM
Features Intersected: JOES BROOK
Surface: Bituminous
Maintenance/Ownership: State

Bridge 92A:
Culvert - 1960
Structure No. 300028092A03031
Length: 7'
Facility Carried: US2
Structure Type: ACCGMPP ALUM SLEEVED
Features Intersected: BROOK
Maintenance/Ownership: State

Bridge 93:
Culvert - 1958
Structure No. 300028009303031
Length: 7'
Facility Carried: US2
Structure Type: CGMPPA
Features Intersected: BROWN BROOK
Maintenance/Ownership: State

Bridge 94:
Culvert - 1994
Structure No. 300028009403031
Length: 11'
Facility Carried: US2
Structure Type: CGMPPA
Features Intersected: WATER ANDRIC BROOK
Maintenance/Ownership: State

Bridge 94A:
Culvert - 1994
Structure No. 300028094A03031
Length: 12'
Under Clearance: 1.17'
Facility Carried: US2
Structure Type: RC BOX
Features Intersected: CATTLE PASS
Maintenance/Ownership: State

Bridge 95:
Culvert - 1986
Structure No. 300028009503031
Length: 9'
Facility Carried: US2
Structure Type: CGMPP
Features Intersected: WHITEMAN BROOK
Maintenance/Ownership: State

Bridge 97:
Culvert - 1986
Structure No. 300028009703031
Length: 12'
Under Clearance: 1.0'
Facility Carried: US2
Structure Type: CGMPP W/ CONC INVERT
Features Intersected: WHITEMAN BROOK
Maintenance/Ownership: State

Historic Projects
- Unknown
- Retreatment
- Resurface
- Bituminous Mix
- Skinny Mix
- Bituminous Seal
- Bituminous Concrete
- Bituminous Macadam
- Cold Plane and Bituminous Concrete
- Concrete
- Gravel
- Surface Treated
- Gravel
- Plant Mix
- Reclaimed Base and Bituminous Concrete

Indicated plans available - http://vtransmap01.act.state.vt.us/rp/dpr/Diwebstore/

Functional Class
- 1 - Interstate System
- 2 - Other Freeways and Expressways
- 3 - Principal Arterial
- 4 - Minor Arterial
- 5 - Major Collector
- 6 - Minor Collector

Speed Zones
SPEED 25 | 30 | 35 | 40 | 45 | 50 | 55 | 60 | 65

Curves (degrees) Left / Right

Grades (percent) grade up / grade down

Road Widths (ft)

Traffic Counters
- Continuous (CTC)
- Weigh-In-Motion (WIM)
- Short-Term, Scheduled
- Short-Term, Unscheduled (counter ID)

AADT (AADT)

Crash Locations
- Fatal
- Injury
- Property Damage Only
- Unknown Crash Type

High Crash Locations (HCL's)
Sections (& Intersections)

HCL No.	
1 - 100 (1 - 10)	201 - 300 (21 - 30)
101 - 200 (11 - 20)	301 - 400 (31 - 40)
	401 - 800 (41 - 113)

Mileage by Functional Class By Sheet

028-3	3 - Other Principal Arterial	9.000

Page Total Mileage: 9.000 mi

Mileage by Town By Sheet

DANVILLE - U002-0303		9.0 of 9.059

Page Total Mileage: 9.0 mi

DISTRICT	TOWN	Date: 10/02/22	ROUTE
7	DANVILLE	1 of 2 TWN mileage: 0.0 to 9.0	US-2 ETE mileage: 101.246 to 110.246