Route Log and Progress Chart

DRAFT

Please Note: Errors and Omissions May Exist.
Contact the VTrans Mapping Section with questions or concerns.

DISTRICT	TOWN	ROUTE
8	GEORGIA	US-7

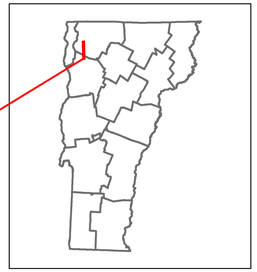

7

Base Map

1 in = 0.5 miles

Stick Diagram

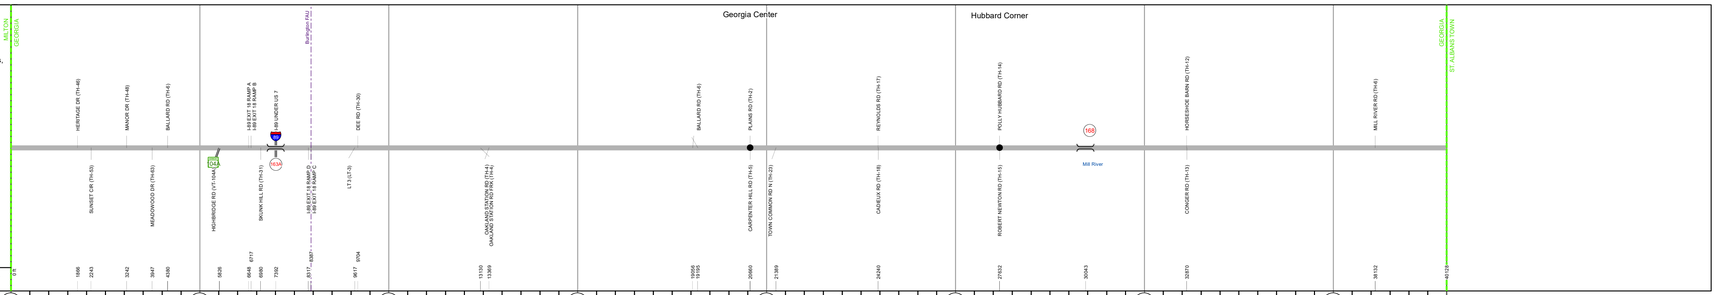

Road Widths

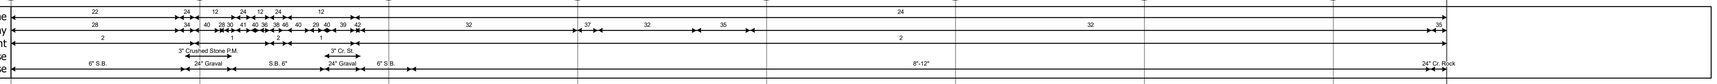

Curves

Grades

Guardrails

Rumblestrips

Historic Projects

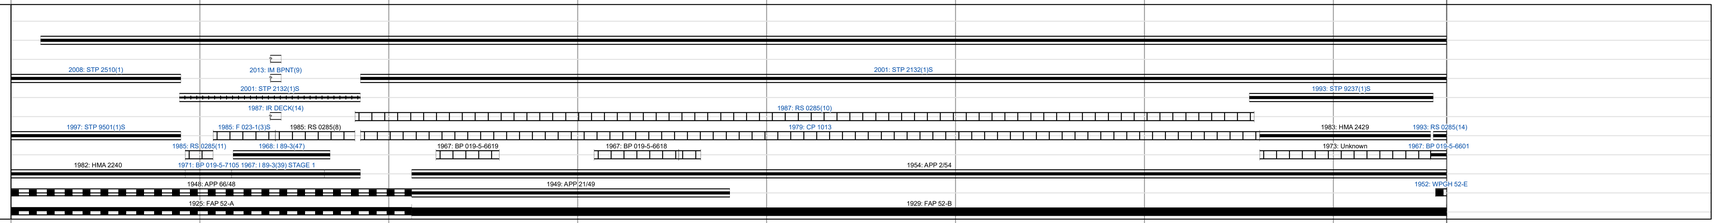

Maintenance Garage

District 8 - DMF, Maintenance St.Albans Garage

Speed Zone

Functional Class

National Highway System

Limited Access Highway

Customer Service Level

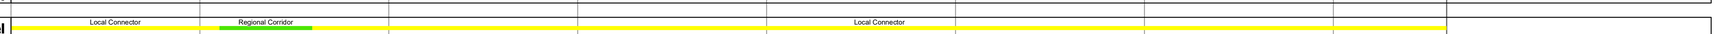

Traffic Counters

AADT

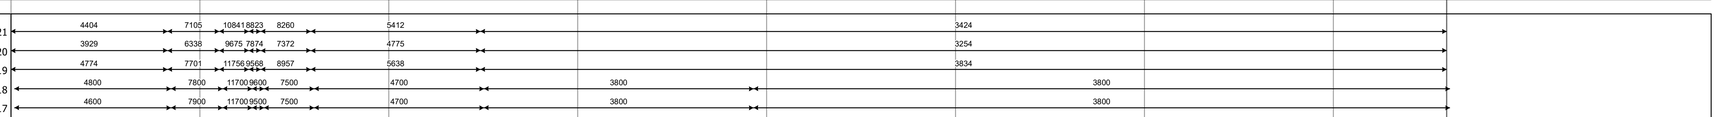

Crash Locations

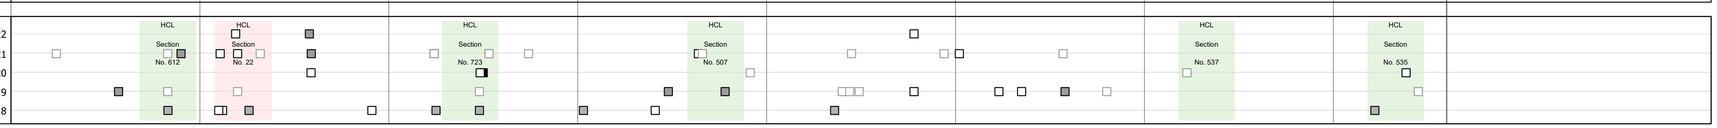

STRUCTURE DESCRIPTIONS

Bridge 163A:
Stringer/multi-beam or girder - 1967
Structure No. 200285163A06082
Length: 305'
Height: 5.33'
Width: 3.8'
Under Clearance: 1.42'
Facility Carried: US 07 ML
Structure Type: 4 SP CONT ROLLED BM
Features Intersected: I 89 UNDER US 7
Maintenance/Ownership: State

Bridge 168:
Tee Beam - 1930
Structure No. 300285016806081
Length: 21'
Width: 2.9'
Under Clearance: 1.0'
Facility Carried: US7
Structure Type: CONCRETE T-BEAM
Features Intersected: MILL RIVER
Surface: Bituminous
Maintenance/Ownership: State

Historic Projects
Unknown; Retreatment; Resurface; Bituminous Mix; Skinny Mix; Bituminous Seal; Bituminous Concrete; Bituminous Macadam; Cold Plane and Bituminous Concrete; Concrete; Gravel; Surface Treated Gravel; Plant Mix; Reclaimed Base and Bituminous Concrete

Indicated plans available - http://vtransmap01.aot.state.vt.us/rp/dpr/Diwebstore/

Functional Class
1 - Interstate System; 2 - Other Freeways and Expressways; 3 - Principal Arterial; 4 - Minor Arterial; 5 - Major Collector; 6 - Minor Collector

Speed Zones
SPEED 25; SPEED 30; SPEED 35; SPEED 40; SPEED 45; SPEED 50; SPEED 55; SPEED 60; SPEED 65

Curves
(degrees) Left / Right

Grades
(percent) grade up / grade down

Road Widths
(ft)

Traffic Counters
Continuous (CTC)
Weigh-In-Motion (WIM)
Short-Term, Scheduled
Short-Term, Unscheduled
(counter ID)
AADT (AADT)

Crash Locations
Fatal; Injury; Property Damage Only; Unknown Crash Type

High Crash Locations (HCL's)
Sections (& Intersections)
HCL No.
1 - 100 (1 - 10)
101 - 200 (11 - 20)
201 - 300 (21 - 30)
301 - 400 (31 - 40)
401 - 800 (41 - 113)

Mileage by Functional Class By Sheet

023	4 - Minor Arterial	0.485
019-5	4 - Minor Arterial	1.103
0285	5 - Major Collector	6.012

Page Total Mileage: 7.600 mi

Mileage by Town By Sheet

GEORGIA - U007-0608	7.6 of 7.6

Page Total Mileage: 7.6 mi

DISTRICT	TOWN	Date: 10/02/22	ROUTE
8	GEORGIA	1 of 1 TWN mileage: 0.0 to 7.6	US-7 ETE mileage: 150.405 to 158.005