Route Log and Progress Chart

DRAFT

Please Note: Errors and Omissions May Exist.
Contact the VTrans Mapping Section with questions or concerns.

DISTRICT	TOWN	ROUTE
3	RUTLAND CITY	US-7

7

Base Map

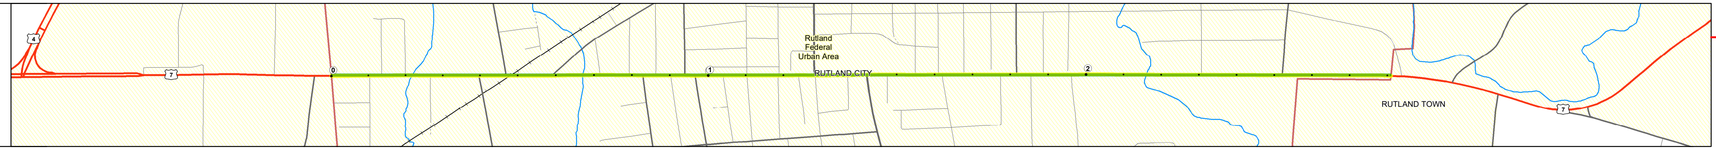

1 in = 1,000 feet

Stick Diagram

Road Widths

Curves

Grades

Guardrails

Rumblestrips

Historic Projects

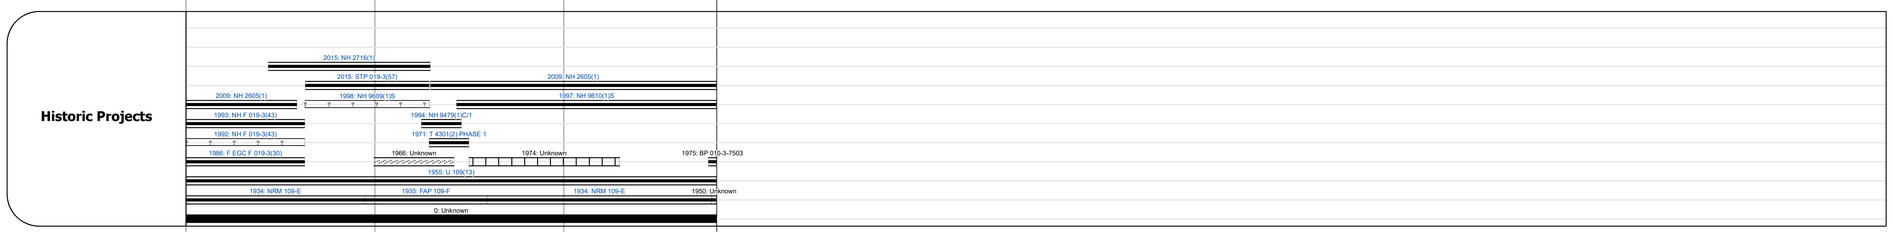

Maintenance Garage

Speed Zone

Functional Class

 

National Highway System

Limited Access Highway

Customer Service Level

Traffic Counters

AADT

Crash Locations

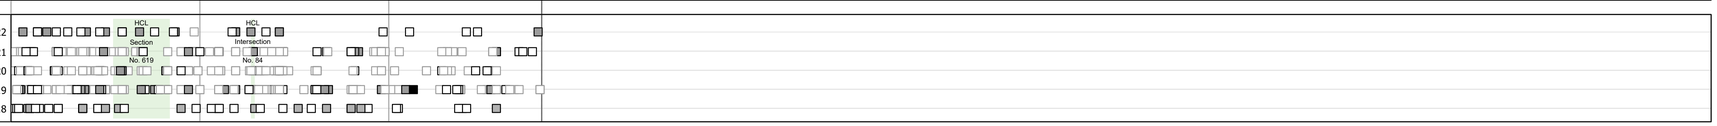

STRUCTURE DESCRIPTIONS

Bridge 97:
Culvert - 1954
Structure No. 300019009711191
Length: 12'
Facility Carried: US7
Structure Type: RC BOX
Features Intersected: MUSSEY BROOK
Maintenance/Ownership: State

Bridge 98:
Culvert - 1955
Structure No. 300019009811191
Length: 20'
Width: 4.4'
Facility Carried: US7
Structure Type: RC BOX
Features Intersected: MOON BROOK
Maintenance/Ownership: State

Bridge 99:
Culvert - 1955
Structure No. 300019009911191
Length: 12'
Facility Carried: US7
Structure Type: RC BOX
Features Intersected: TENNEY BROOK
Maintenance/Ownership: State

Historic Projects: Unknown; Retreatment; Resurface; Bituminous Mix; Skinny Mix; Bituminous Seal; Bituminous Concrete; Bituminous Macadam; Cold Plane and Bituminous Concrete; Concrete; Gravel; Surface Treated Gravel; Plant Mix; Reclaimed Base and Bituminous Concrete
Indicated plans available - http://vtransmap01.aot.state.vt.us/rp/dpr/Diwebstore/

Functional Class: 1 - Interstate System; 2 - Other Freeways and Expressways; 3 - Principal Arterial; 4 - Minor Arterial; 5 - Major Collector; 6 - Minor Collector

Speed Zones: 25; 30; 35; 40; 45; 50; 55; 60; 65

Curves: Left; Right (degrees)

Grades: grade up; grade down (percent)

Road Widths (ft)

Traffic Counters: Continuous (CTC); Weigh-In-Motion (WIM); Short-Term, Scheduled; Short-Term, Unscheduled (counter ID)

AADT (AADT)

Crash Locations: Fatal; Injury; Property Damage Only; Unknown Crash Type

High Crash Locations (HCL's)
Sections (& Intersections)
HCL No.
1 - 100 (1 - 10); 101 - 200 (11 - 20); 201 - 300 (21 - 30); 301 - 400 (31 - 40); 401 - 800 (41 - 113)

Mileage by Functional Class By Sheet

019-3	3 - Other Principal Arterial	2.809

Page Total Mileage: 2.809 mi

Mileage by Town By Sheet

RUTLAND CITY - U007-1119	2.809 of 2.809

Page Total Mileage: 2.809 mi

DISTRICT	TOWN	Date: 10/03/22	ROUTE
3	RUTLAND CITY	1 of 1 TWN mileage: 0.0 to 2.809	US-7 ETE mileage: 64.661 to 67.47