Route Log and Progress Chart

DRAFT

Please Note: Errors and Omissions May Exist.
Contact the VTrans Mapping Section with questions or concerns.

DISTRICT	TOWN	ROUTE
5	ESSEX	VT-15

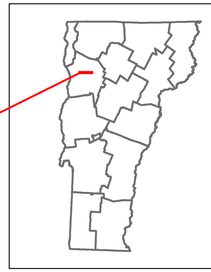

VERMONT 15

Base Map

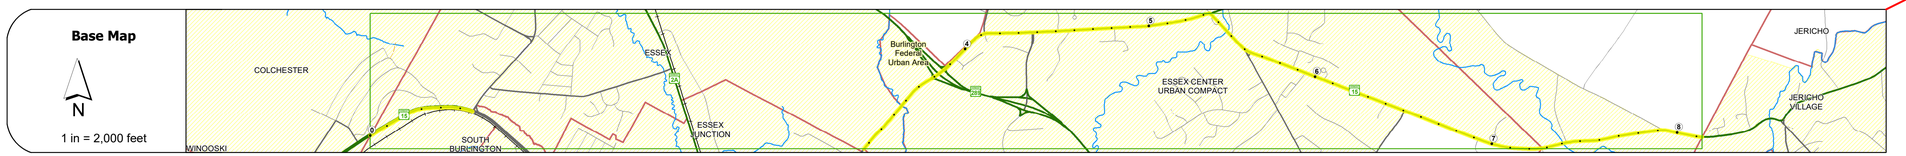

Stick Diagram

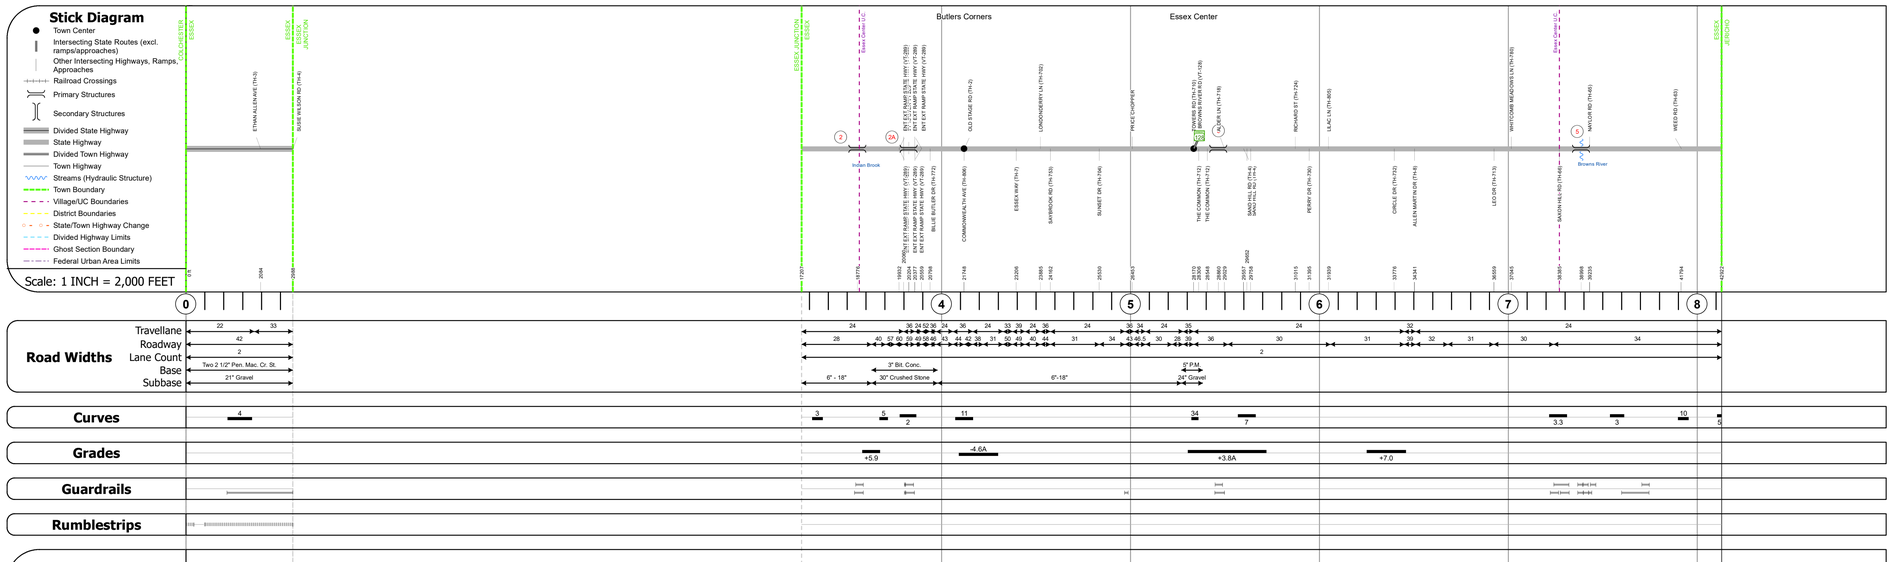

Road Widths

Curves

Grades

Guardrails

Rumblestrips

Historic Projects

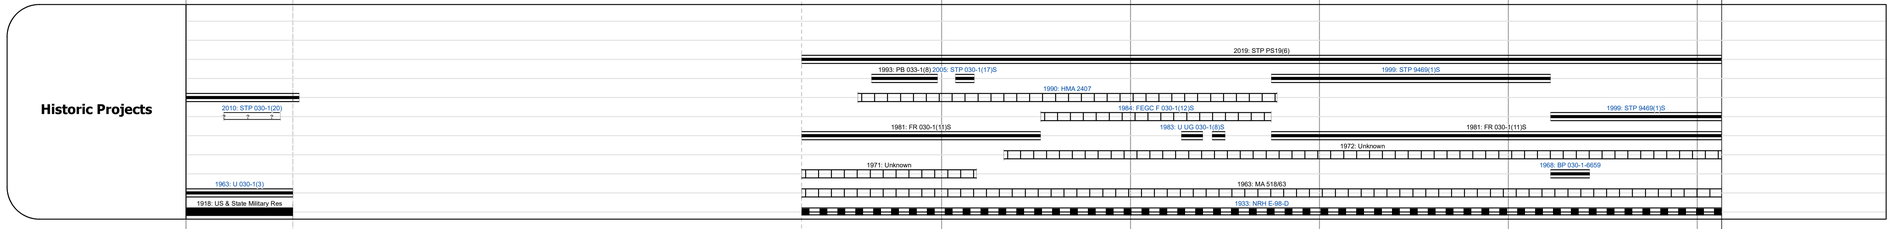

Maintenance Garage

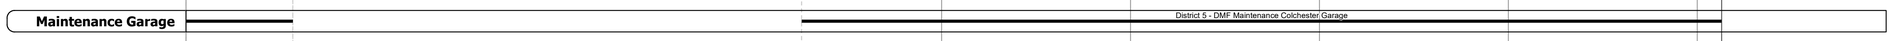

Speed Zone

Functional Class

National Highway System

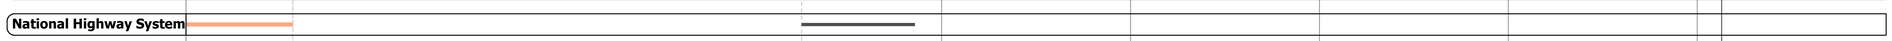

Limited Access Highway

Customer Service Level

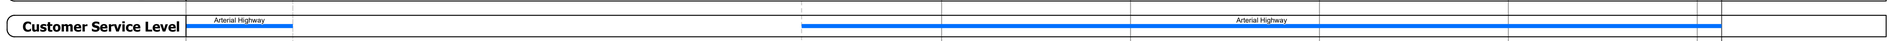

Traffic Counters

AADT

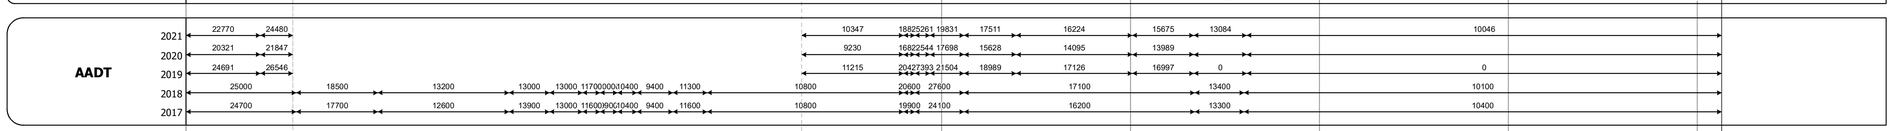

Crash Locations

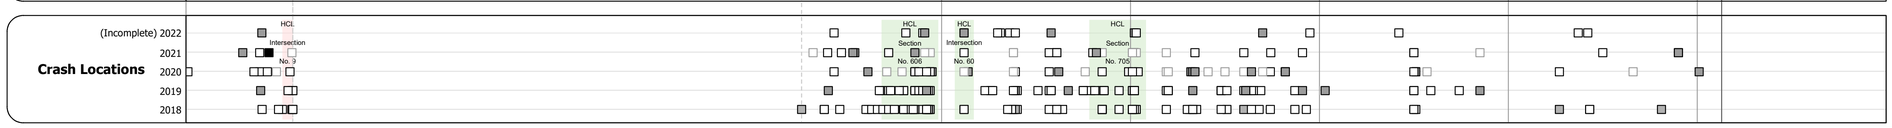

STRUCTURE DESCRIPTIONS

Bridge 2:
Culvert - 1919
Structure No. 300030000204061
Length: 12'
Facility Carried: VT15
Structure Type: RC BOX
Features Intersected: INDIAN BROOK
Maintenance/Ownership: State

Bridge 2A:
Stringer/multi-beam or girder - 1993
Structure No. 200030002A04062
Length: 152'
Height: 5.33'
Width: 6.1'
Under Clearance: 1.42'
Facility Carried: VT 15 ML
Structure Type: WELDED GIRDER
Features Intersected: VT 15 OVER VT 289
Surface: Bituminous
Maintenance/Ownership: State

Historic Projects
Unknown, Retreatment, Resurface, Bituminous Mix, Skinny Mix, Bituminous Seal
Bituminous Concrete, Bituminous Macadam, Cold Plane and Bituminous Concrete, Concrete, Gravel
Surface Treated Gravel, Plant Mix, Reclaimed Base and Bituminous Concrete
Indicated plans available - http://vtransmap01.aot.state.vt.us/rp/dpr/Diwebstore/

Functional Class
1 - Interstate System; 2 - Other Freeways and Expressways; 3 - Principal Arterial; 4 - Minor Arterial; 5 - Major Collector; 6 - Minor Collector

Speed Zones
SPEED LIMIT 25, 30, 35, 40, 45, 50, 55, 60, 65

Curves
Left (degrees) Right

Grades
grade up (percent) grade down

Road Widths
(ft)

Traffic Counters
Continuous (CTC)
Weigh-In-Motion (WIM)
Short-Term, Scheduled
Short-Term, Unscheduled
(counter ID)
AADT (AADT)

Crash Locations
Fatal, Injury, Property Damage Only, Unknown Crash Type

High Crash Locations (HCL's)
Sections (& Intersections)

HCL No.	
1 - 100 (1 - 10)	201 - 300 (21 - 30)
101 - 200 (11 - 20)	301 - 400 (31 - 40)
	401 - 800 (41 - 113)

Mileage by Functional Class By Sheet

030-1	3 - Other Principal Arterial	8.729

Page Total Mileage: 5.436 mi

Mileage by Town By Sheet

ESSEX - V015-0406		5.436 of 5.436

Page Total Mileage: 5.436 mi

DISTRICT	TOWN	Date: 10/03/22	ROUTE
5	ESSEX	1 of 1 TWN mileage: 0.0 to 5.436	VT-15 ETE mileage: 2.118 to 2.684 5.377 to 10.247