Route Log and Progress Chart

DRAFT

Please Note: Errors and Omissions May Exist.
Contact the VTrans Mapping Section with questions or concerns.

DISTRICT	TOWN	ROUTE
3	FAIR HAVEN	VT-22A

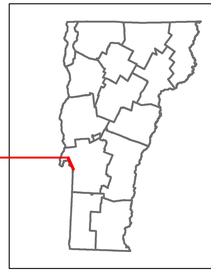

VERMONT 22A

Base Map

Stick Diagram

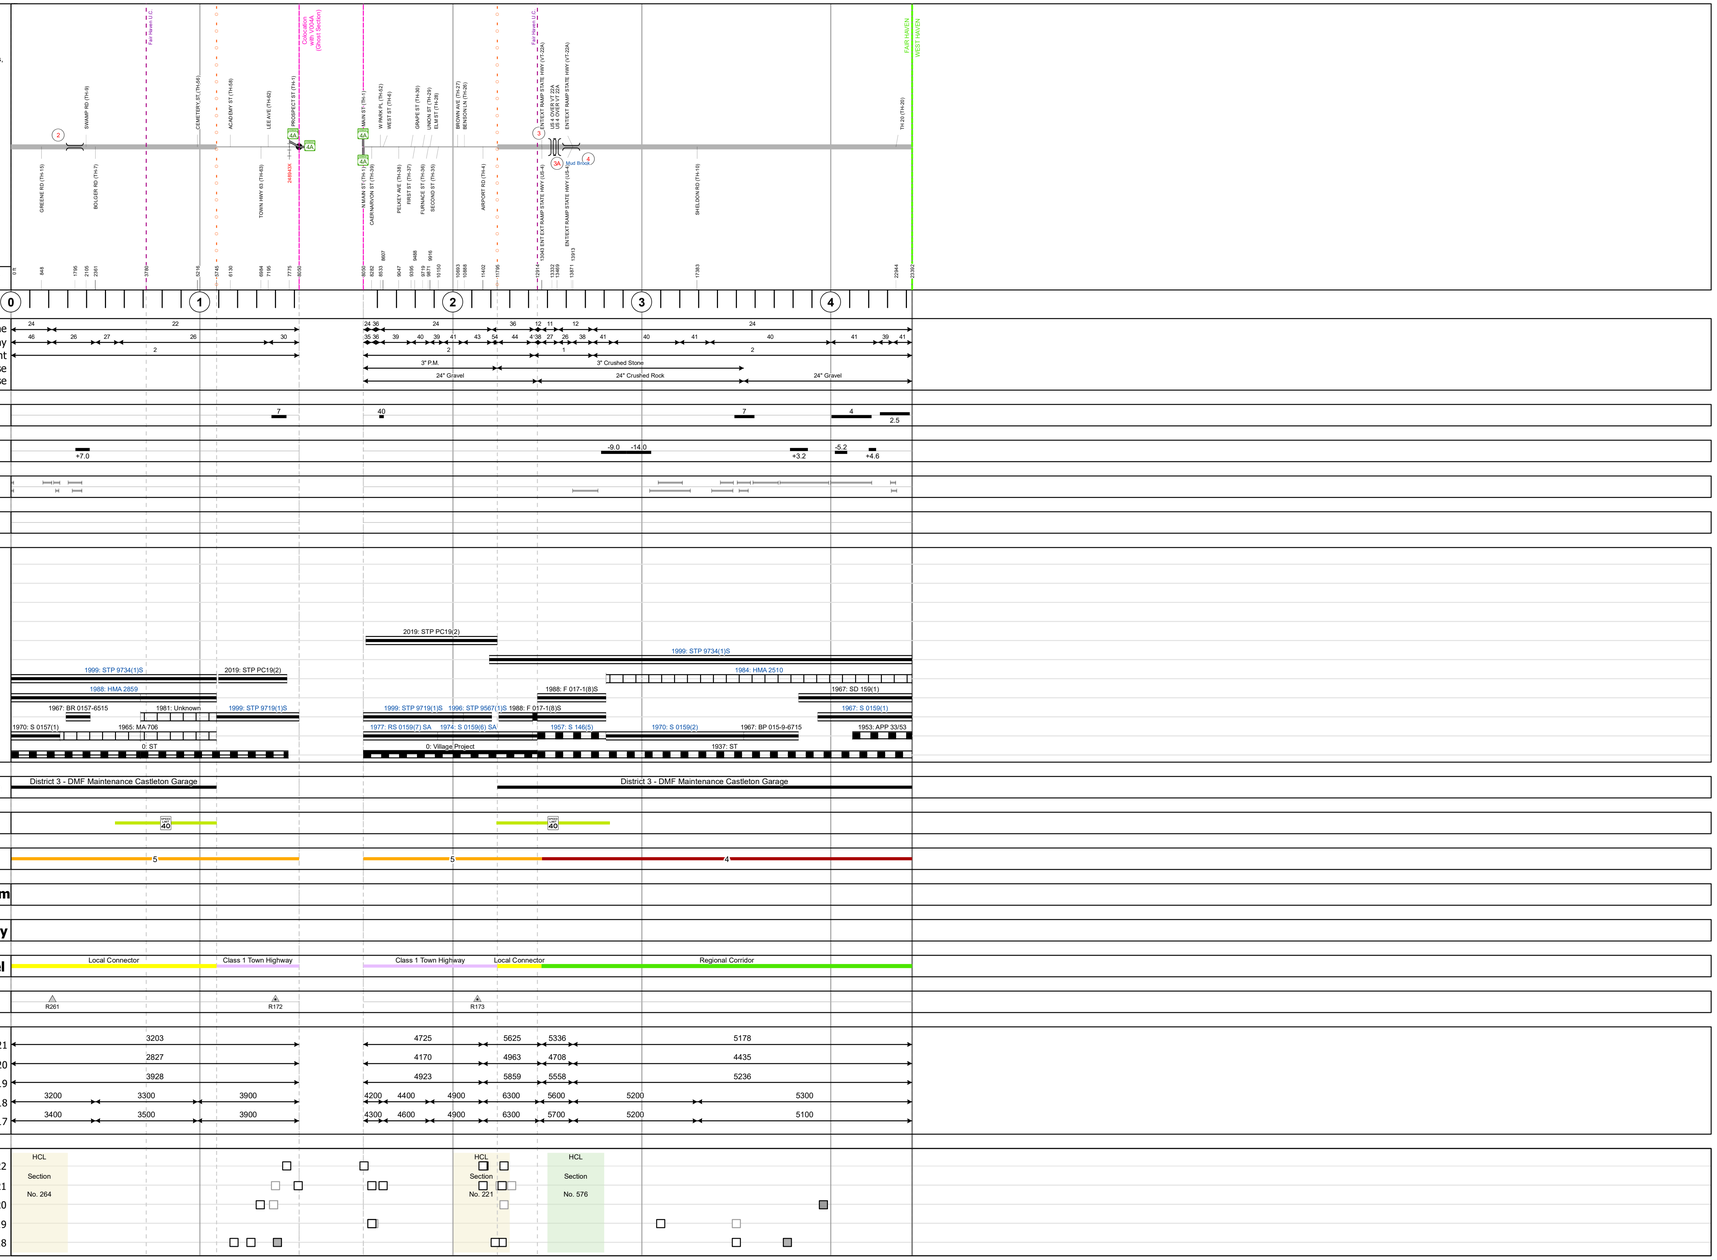

Road Widths

Curves

Grades

Guardrails

Rumblestrips

Historic Projects

Maintenance Garage

Speed Zone

Functional Class

National Highway System

Limited Access Highway

Customer Service Level

Traffic Counters

AADT

Crash Locations

STRUCTURE DESCRIPTIONS

Bridge 2:
Culvert - 1950
Structure No. 300157000211071
Length: 6'
Facility Carried: VT22A
Structure Type: ACCGMPP
Features Intersected: BROOK
Maintenance/Ownership: State

Unknown 3:
Unknown
Structure No. 200020005E11072
Structure Type: Unknown
Features Intersected: US 4 OVER VT 22A
Maintenance/Ownership: State

Unknown 3A:
Unknown
Structure No. 200020005W11072
Structure Type: Unknown
Features Intersected: US 4 OVER VT 22A
Maintenance/Ownership: State

Bridge 4:
Culvert - 1971
Structure No. 300017000411071
Length: 8'
Facility Carried: VT22A
Structure Type: CGMPP
Features Intersected: MUD BROOK
Maintenance/Ownership: State

Historic Projects
Unknown; Retreatment; Resurface; Bituminous Mix; Skinny Mix; Bituminous Seal; Bituminous Concrete; Bituminous Macadam; Cold Plane and Bituminous Concrete; Concrete; Gravel; Surface Treated Gravel; Plant Mix; Reclaimed Base and Bituminous Concrete
Indicated plans available - http://vtransmap01.aot.state.vt.us/rp/dpr/DIwebstore/

Functional Class
1 - Interstate System; 2 - Other Freeways and Expressways; 3 - Principal Arterial; 4 - Minor Arterial; 5 - Major Collector; 6 - Minor Collector
Speed Zones: 25, 30, 35, 40, 45, 50, 55, 60, 65

Curves (degrees) Left / Right
Grades (percent) grade up / grade down
Road Widths (ft)

Traffic Counters
Continuous (CTC); Weigh-In-Motion (WIM); Short-Term, Scheduled; Short-Term, Unscheduled
(counter ID)
AADT (AADT)

Crash Locations
Fatal; Injury; Property Damage Only; Unknown Crash Type
High Crash Locations (HCL's)
Sections (& Intersections)
HCL No.
1 - 100 (1 - 10); 101 - 200 (11 - 20); 201 - 300 (21 - 30); 301 - 400 (31 - 40); 401 - 800 (41 - 113)

Mileage by Functional Class By Sheet

017-1	4 - Minor Arterial	1.960
0157	5 - Major Collector	2.470

Page Total Mileage: 4.430 mi

Mileage by Town By Sheet

FAIR HAVEN - V022A1107	4.43 of 4.43
Ghost Section - (VT-4A, MM 1.505 to 1.845)	

Page Total Mileage: 4.43 mi

DISTRICT	TOWN	Date: 10/03/22	ROUTE
3	FAIR HAVEN	1 of 1 TWN mileage: 0.0 to 4.43	VT-22A ETE mileage: 0.0 to 4.43