Route Log and Progress Chart

DRAFT

Please Note: Errors and Omissions May Exist.
Contact the VTrans Mapping Section with questions or concerns.

DISTRICT	TOWN	ROUTE
6	STOWE	VT-100

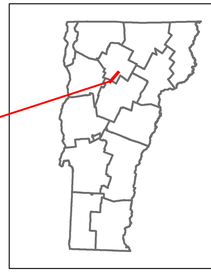

VERMONT 100

Base Map

1 in = 2,000 feet

Stick Diagram

- Town Center
- Intersecting State Routes (excl. ramps/approaches)
- Other Intersecting Highways, Ramps, Approaches
- Railroad Crossings
- Primary Structures
- Secondary Structures
- Divided State Highway
- State Highway
- Divided Town Highway
- Town Highway
- Streams (Hydraulic Structure)
- Town Boundary
- Village/UC Boundaries
- District Boundaries
- State/Town Highway Change
- Divided Highway Limits
- Ghost Section Boundary
- Federal Urban Area Limits

Scale: 1 INCH = 2,000 FEET

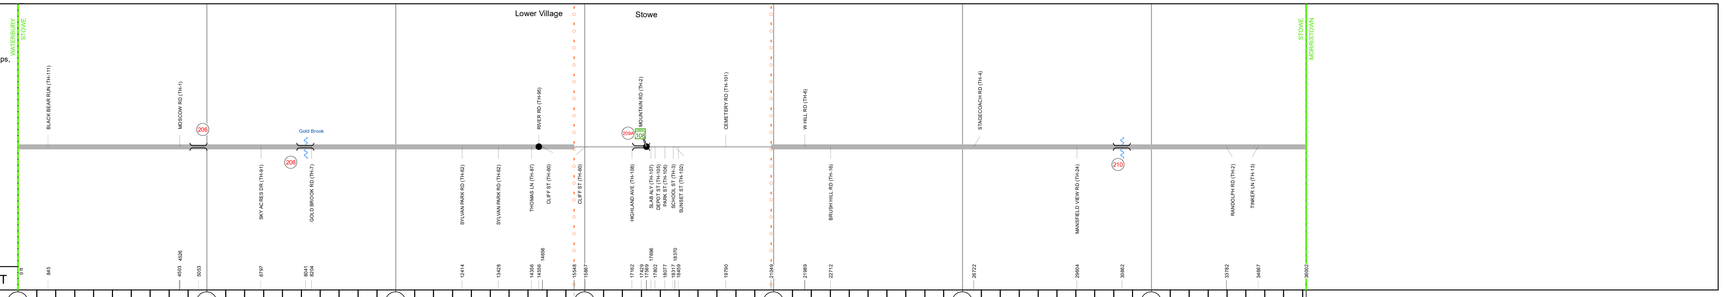

Road Widths

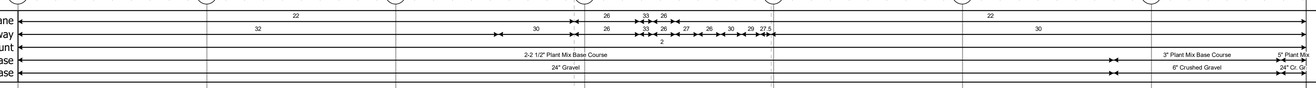

Curves

Grades

Guardrails

Rumblestrips

Historic Projects

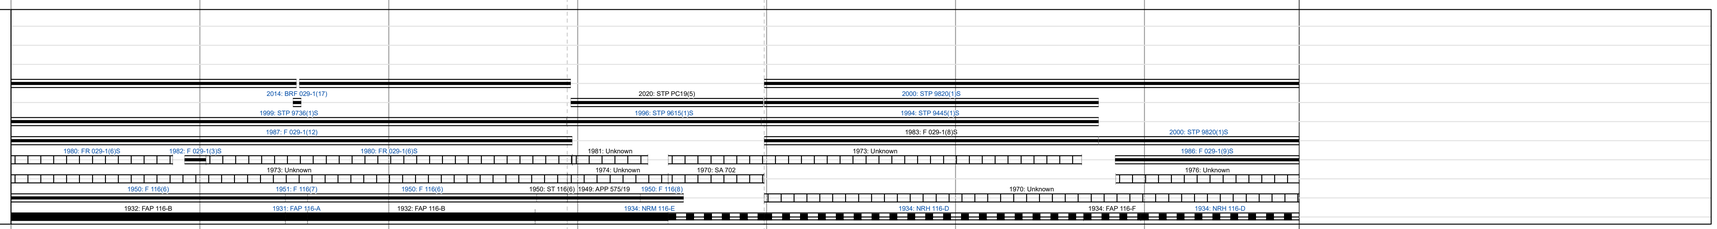

Maintenance Garage

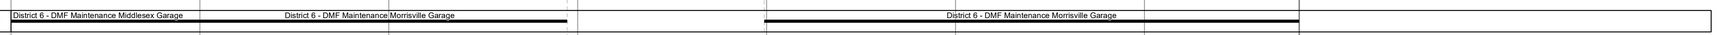

Speed Zone

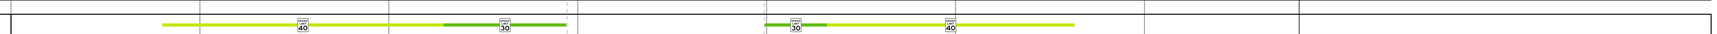

Functional Class

National Highway System

Limited Access Highway

Customer Service Level

Traffic Counters

AADT

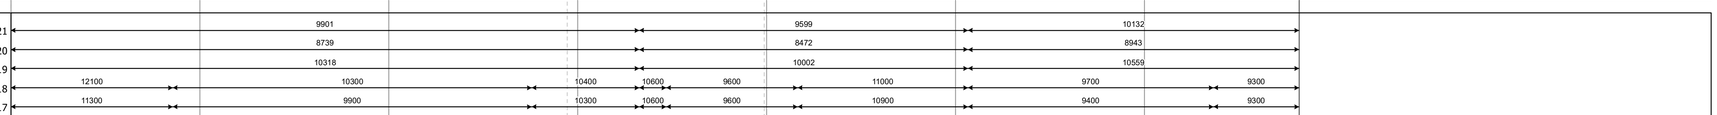

Crash Locations

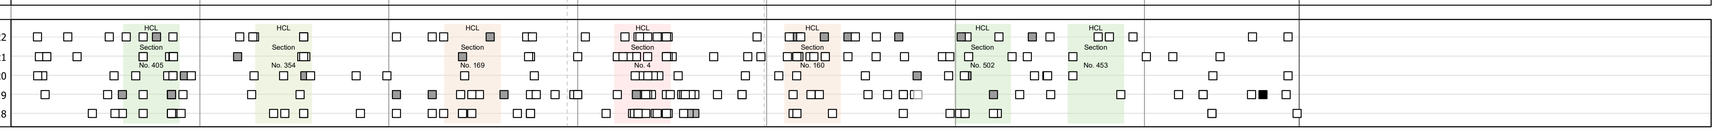

Historic Projects

Unknown, Retreatment, Resurface, Bituminous Mix, Skinny Mix, Bituminous Seal, Bituminous Concrete, Bituminous Macadam, Cold Plane and Bituminous Concrete, Concrete, Gravel, Surface Treated, Gravel, Plant Mix, Reclaimed Base and Bituminous Concrete

Indicated plans available - http://vtransmap01.aot.state.vt.us/rp/dpr/Diwebstore/

Functional Class

1 - Interstate System; 2 - Other Freeways and Expressways; 3 - Principal Arterial; 4 - Minor Arterial; 5 - Major Collector; 6 - Minor Collector

Speed Zones

SPEED LIMIT 25, 30, 35, 40, 45, 50, 55, 60, 65

Curves

(degrees) Left, Right

Grades

(percent) grade up, grade down

Road Widths

(ft)

Traffic Counters

Continuous (CTC); Weigh-In-Motion (WIM); Short-Term, Scheduled; Short-Term, Unscheduled (counter ID)

AADT (AADT)

Crash Locations

Fatal; Injury; Property Damage Only; Unknown Crash Type

High Crash Locations (HCL's)

Sections (& Intersections)

HCL No.	
1 - 100 (1 - 10)	201 - 300 (21 - 30)
101 - 200 (11 - 20)	301 - 400 (31 - 40)
	401 - 800 (41 - 113)

Mileage by Functional Class By Sheet

029-1	4 - Minor Arterial	6.819

Page Total Mileage: 6.819 mi

Mileage by Town By Sheet

STOWE - V100-0808	6.819 of 6.819

Page Total Mileage: 6.819 mi

STRUCTURE DESCRIPTIONS

Bridge 206:
Culvert - 1982
Structure No. 300029020608081
Length: 6'
Facility Carried: VT100
Structure Type: ACCGMPP
Features Intersected: BROOK
Maintenance/Ownership: State

Bridge 208:
Tee Beam - 2014
Structure No. 300029020808082
Length: 76'
Height: 5.33'
Width: 3.2'
Facility Carried: VT 00100 ML
Structure Type: PRESTRESS NEXT BEAM
Features Intersected: GOLD BROOK
Maintenance/Ownership: State

Bridge 209A:
Culvert - 2001
Structure No. 300290209A08081
Length: 6'
Facility Carried: VT100
Structure Type: SEGMENTAL RC BOX
Features Intersected: BROOK
Maintenance/Ownership: Town

Bridge 210:
Stringer/multi-beam or girder - 1934
Structure No. 300029021008082
Length: 54'
Height: 5.33'
Width: 3.9'
Facility Carried: VT 00100 ML
Structure Type: ROLLED BEAM
Features Intersected: MOSS GLEN BROOK
Surface: Bituminous
Maintenance/Ownership: State

DISTRICT	TOWN	Date: 10/03/22	ROUTE
6	STOWE	1 of 1 TWN mileage: 0.0 to 6.819	VT-100 ETE mileage: 148.678 to 155.497