Route Log and Progress Chart

DRAFT

Please Note: Errors and Omissions May Exist.
Contact the VTrans Mapping Section with questions or concerns.

DISTRICT	TOWN	ROUTE
5	SOUTH BURLINGTON	VT-116

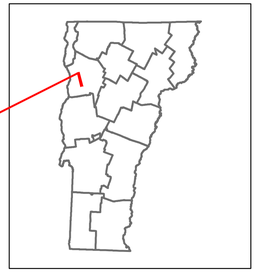

VERMONT 116

Base Map

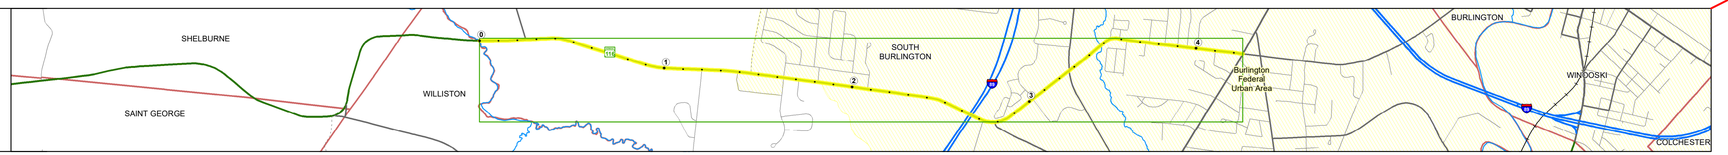

Stick Diagram

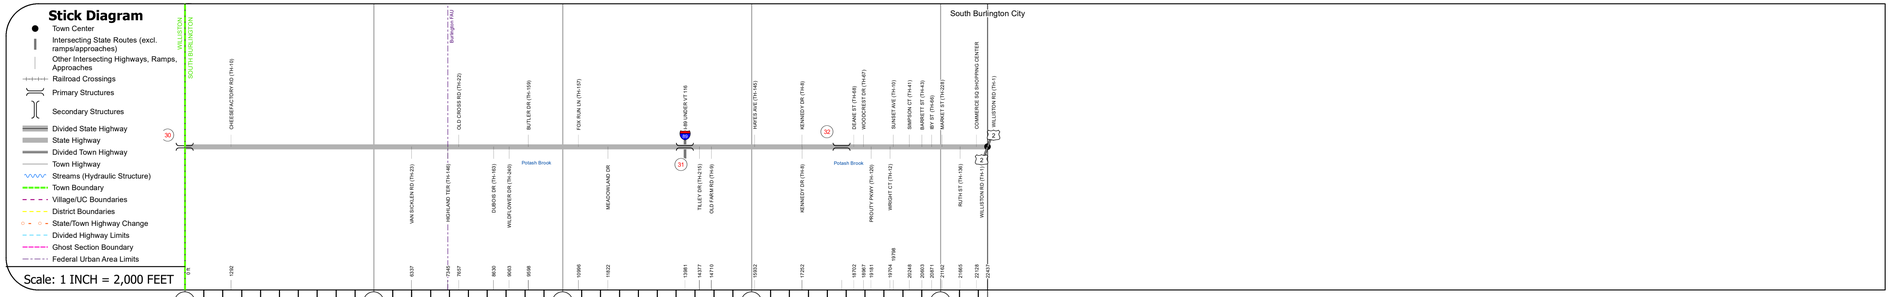

Road Widths

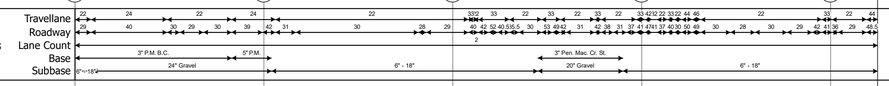

Curves

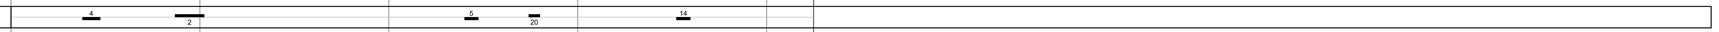

Grades

Guardrails

Rumblestrips

Historic Projects

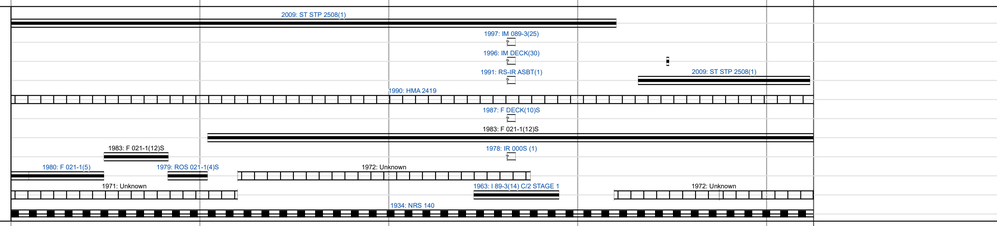

Maintenance Garage

District 5 - DMF Maintenance Colchester Garage

Speed Zone

45 40 35 30

Functional Class

3

National Highway System

Limited Access Highway

Customer Service Level

Arterial Highway

Traffic Counters

D212 D133

AADT

2021	4506	5711	7992	9138	
2020	4137	4971	5958	8198	
2019	4884	5869	7034	9679	
2018	3400	5900	7100	8900	9800
2017	3800	5900	7600	9300	9700

Crash Locations

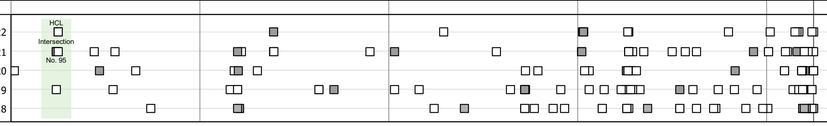

STRUCTURE DESCRIPTIONS

Bridge 30:
Frame - 1934
Structure No. 300211003004141
Length: 14'
Width: 2.7'
Facility Carried: VT116
Structure Type: CONCRETE RIGID FRAME
Features Intersected: MUDDY BROOK
Surface: Bituminous
Maintenance/Ownership: State

Bridge 31:
Stringer/multi-beam or girder - 1963
Structure No. 200021003104142
Length: 236'
Height: 5.33'
Width: 3.0'
Under Clearance: 1.33'
Facility Carried: VT 00116 ML
Structure Type: 4 SPAN ROLLED BEAM
Features Intersected: I 89 UNDER VT 116
Maintenance/Ownership: State

Bridge 32:
Culvert - 2017
Structure No. 300211003204141
Length: 17'
Facility Carried: VT116
Structure Type: RC BOX
Features Intersected: POTASH BROOK
Maintenance/Ownership: State

Historic Projects: Unknown; Retreatment; Resurface; Bituminous Mix; Skinny Mix; Bituminous Seal; Bituminous Concrete; Bituminous Macadam; Cold Plane and Bituminous Concrete; Concrete; Gravel; Surface Treated Gravel; Plant Mix; Reclaimed Base and Bituminous Concrete

Indicated plans available - http://vtransmap01.aot.state.vt.us/rp/dpr/Diwebstore/

Functional Class: 1 - Interstate System; 2 - Other Freeways and Expressways; 3 - Principal Arterial; 4 - Minor Arterial; 5 - Major Collector; 6 - Minor Collector

Speed Zones: 25 30 35 40 45 50 55 60 65

Curves: (degrees) Left / Right

Grades: (percent) grade up / grade down

Road Widths (ft)

Traffic Counters: Continuous (CTC); Weigh-In-Motion (WIM); Short-Term, Scheduled; Short-Term, Unscheduled (counter ID)

AADT (AADT)

Crash Locations: Fatal; Injury; Property Damage Only; Unknown Crash Type

High Crash Locations (HCL's) Sections (& Intersections)

HCL No.
1 - 100 (1 - 10)
101 - 200 (11 - 20)
201 - 300 (21 - 30)
301 - 400 (31 - 40)
401 - 800 (41 - 113)

Mileage by Functional Class By Sheet

021-1	3 - Other Principal Arterial	4.249

Page Total Mileage: 4.249 mi

Mileage by Town By Sheet

SOUTH BURLINGTON - V116-0414		4.249 of 4.249

Page Total Mileage: 4.249 mi

DISTRICT	TOWN	Date: 10/03/22	ROUTE
5	SOUTH BURLINGTON	1 of 1 TWN mileage: 0.0 to 4.249	VT-116 ETE mileage: 36.493 to 40.742