Route Log and Progress Chart

DRAFT

Please Note: Errors and Omissions May Exist.
Contact the VTrans Mapping Section with questions or concerns.

DISTRICT	TOWN	ROUTE
6	WARREN	Maj-0188

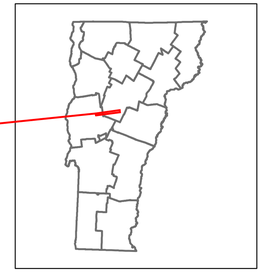

Maj-0188

Base Map

N

1 in = 0.7 miles

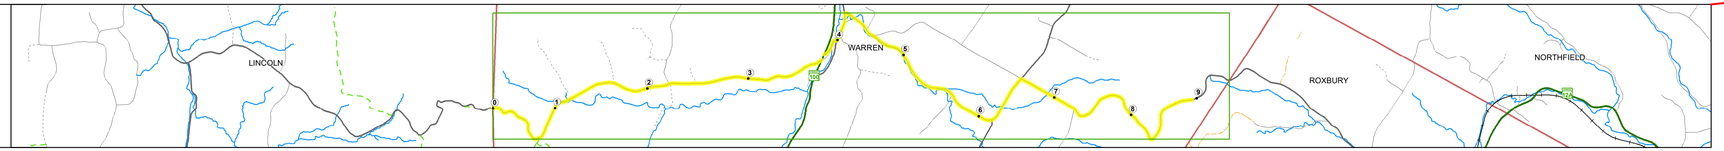

Stick Diagram

- Town Center
- Intersecting State Routes (excl. ramps/approaches)
- Other Intersecting Highways, Ramps, Approaches
- Railroad Crossings
- Primary Structures
- Secondary Structures
- Divided State Highway
- State Highway
- Divided Town Highway
- Town Highway
- Streams (Hydraulic Structure)
- Town Boundary
- District Boundaries
- State/Town Highway Change
- Divided Highway Limits
- Ghost Section Boundary
- Federal Urban Area Limits

Scale: 1 INCH = 2,000 FEET

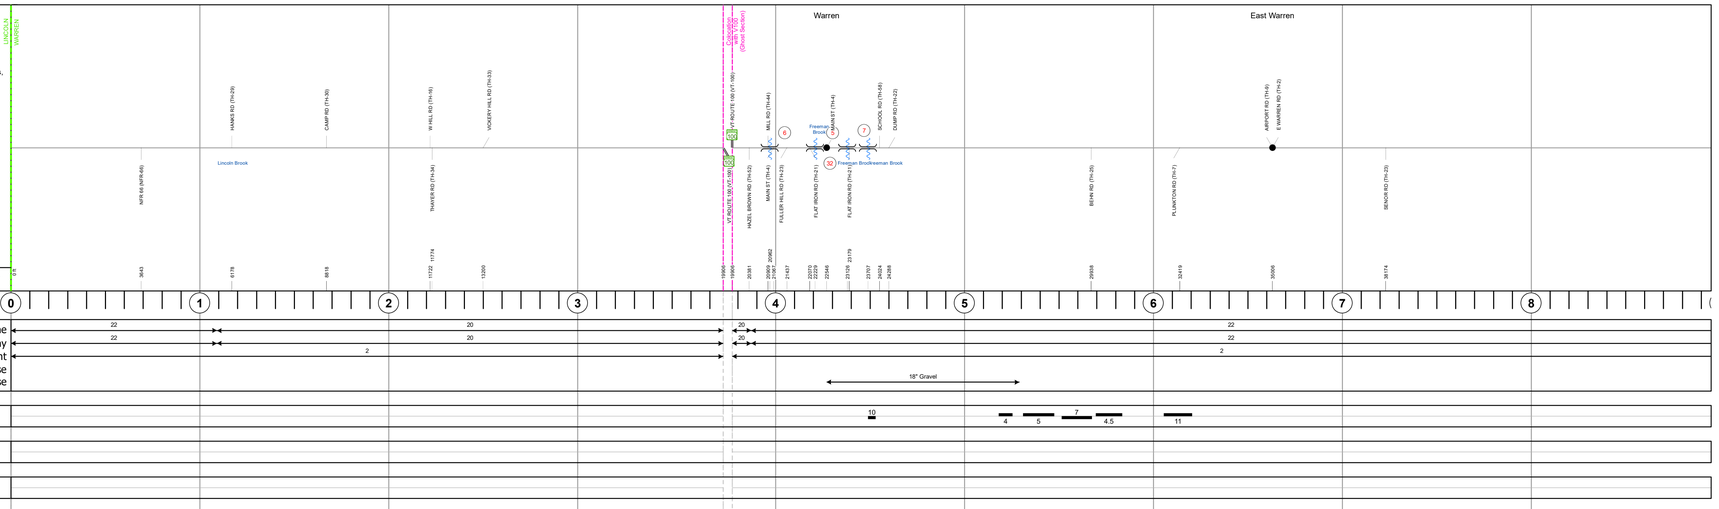

Road Widths

	0	1	2	3	4	5	6	7	8
Travellane		22	20		20		22		
Roadway		22	20		20		22		
Lane Count			2				2		
Base					18" Gravel				
Subbase									

Curves

Grades

Guardrails

Rumblestrips

Historic Projects

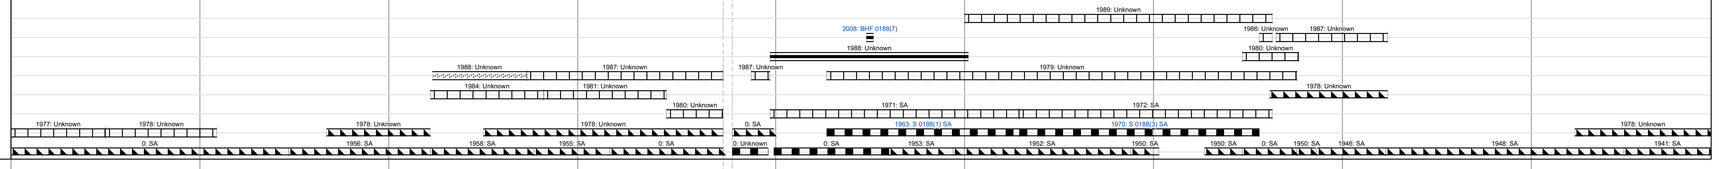

Maintenance Garage

Speed Zone

Functional Class

National Highway System

Limited Access Highway

Customer Service Level

Traffic Counters

AADT

2022	445	658	594	1385	787
2021	441	653	589	1374	781
2020	389	576	689	929	689
2019	459	680	814	1097	813
2018	460	680	760	1100	740

Crash Locations

STRUCTURE DESCRIPTIONS

Bridge 6:
Truss - thru - 1879
Structure No. 200188000612172
Length: 58'
Height: 10.0'
Width: 13.0'
Weight Limit: 0
Facility Carried: TR 03 FAS 188
Structure Type: QUEEN POST COV BR
Features Intersected: MAD RIVER
Surface: Timber
Inspection Date: 8/2022
Maintenance/Ownership: Town

Bridge 32:
Tee Beam - 1936
Structure No. 200188003212172
Length: 33'
Height: 100.0'
Width: 26.0'
Weight Limit: 0
Facility Carried: TR 04 FAS 188
Structure Type: CONCRETE T-BEAM
Features Intersected: FREEMANS BROOK
Surface: Bituminous
Inspection Date: 8/2022
Maintenance/Ownership: Town

Bridge 5:
Slab - 1963
Structure No. 200188000512172
Length: 25'
Height: 100.0'
Width: 31.0'
Weight Limit: 0
Facility Carried: TR 01 FAS 188
Structure Type: CONCRETE SLAB
Features Intersected: FREEMANS BROOK
Surface: Bituminous
Inspection Date: 8/2022
Maintenance/Ownership: Town

Bridge 7:
Stringer/multi-beam or girder - 1947
Structure No. 200188000712172
Length: 64'
Height: 100.0'
Width: 24.0'
Weight Limit: 0
Facility Carried: TR 01 FAS 188
Structure Type: ROLLED BEAM
Features Intersected: FREEMANS BROOK
Surface: Bituminous
Inspection Date: 8/2022
Maintenance/Ownership: Town

Historic Projects
Unknown; Retreatment; Resurface; Bituminous Mix; Skinny Mix; Bituminous Seal; Bituminous Concrete; Bituminous Macadam; Cold Plane and Bituminous Concrete; Concrete; Gravel; Surface Treated Gravel; Plant Mix; Reclaimed Base and Bituminous Concrete

Indicated plans available - http://vtransmap01.act.state.vt.us/rp/dpr/Diwebstore/

Functional Class
1 - Interstate System; 2 - Other Freeways and Expressways; 3 - Principal Arterial; 4 - Minor Arterial; 5 - Major Collector; 6 - Minor Collector

Speed Zones
SPEED 25; SPEED 30; SPEED 35; SPEED 40; SPEED 45; SPEED 50; SPEED 55; SPEED 60; SPEED 65

Curves (degrees) Left / Right

Grades (percent) grade up / grade down

Road Widths (ft)

Traffic Counters
Continuous (CTC); Weigh-In-Motion (WIM); Short-Term, Scheduled; Short-Term, Unscheduled (counter ID)

AADT (AADT)

Crash Locations
Fatal; Injury; Property Damage Only; Unknown Crash Type

High Crash Locations (HCL's)
Sections (& Intersections)
HCL No.
1 - 100 (1 - 10); 101 - 200 (11 - 20); 201 - 300 (21 - 30); 301 - 400 (31 - 40); 401 - 800 (41 - 113)

Mileage by Functional Class By Sheet

0188	5 - Major Collector	8.952

Page Total Mileage: 8.952 mi

Mileage by Town By Sheet

WARREN - S01881217 Ghost Section - (VT-100, MM 3.447 to 3.495)		8.952 of 9.48

Page Total Mileage: 8.952 mi

DISTRICT	TOWN	Date: 09/26/23	ROUTE
6	WARREN	1 of 2 TWN mileage: 0.0 to 8.952	Maj-0188 ETE mileage: 8.37 to 17.322