Route Log and Progress Chart

DRAFT

Please Note: Errors and Omissions May Exist.
Contact the VTrans Mapping Section with questions or concerns.

DISTRICT	TOWN	ROUTE
7	DANVILLE	Maj-0215

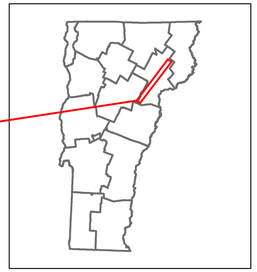

Maj-0215

Base Map

1 in = 1.5 miles

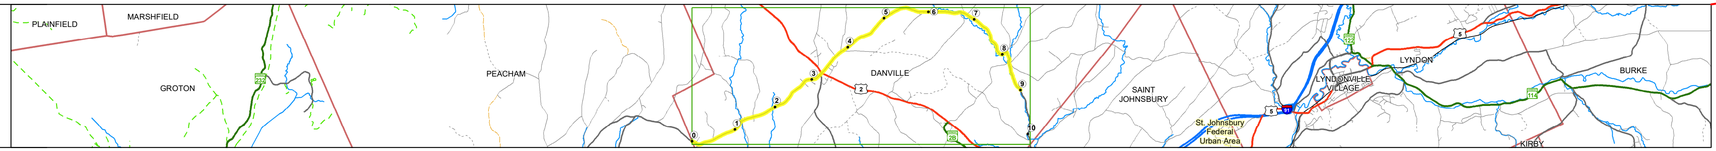

Stick Diagram

- Town Center
- Intersecting State Routes (excl. ramps/approaches)
- Other Intersecting Highways, Ramps, Approaches
- Railroad Crossings
- Primary Structures
- Secondary Structures
- Divided State Highway
- State Highway
- Divided Town Highway
- Town Highway
- Streams (Hydraulic Structure)
- Town Boundary
- District Boundaries
- State/Town Highway Change
- Divided Highway Limits
- Ghost Section Boundary
- Federal Urban Area Limits

Scale: 1 INCH = 2,000 FEET

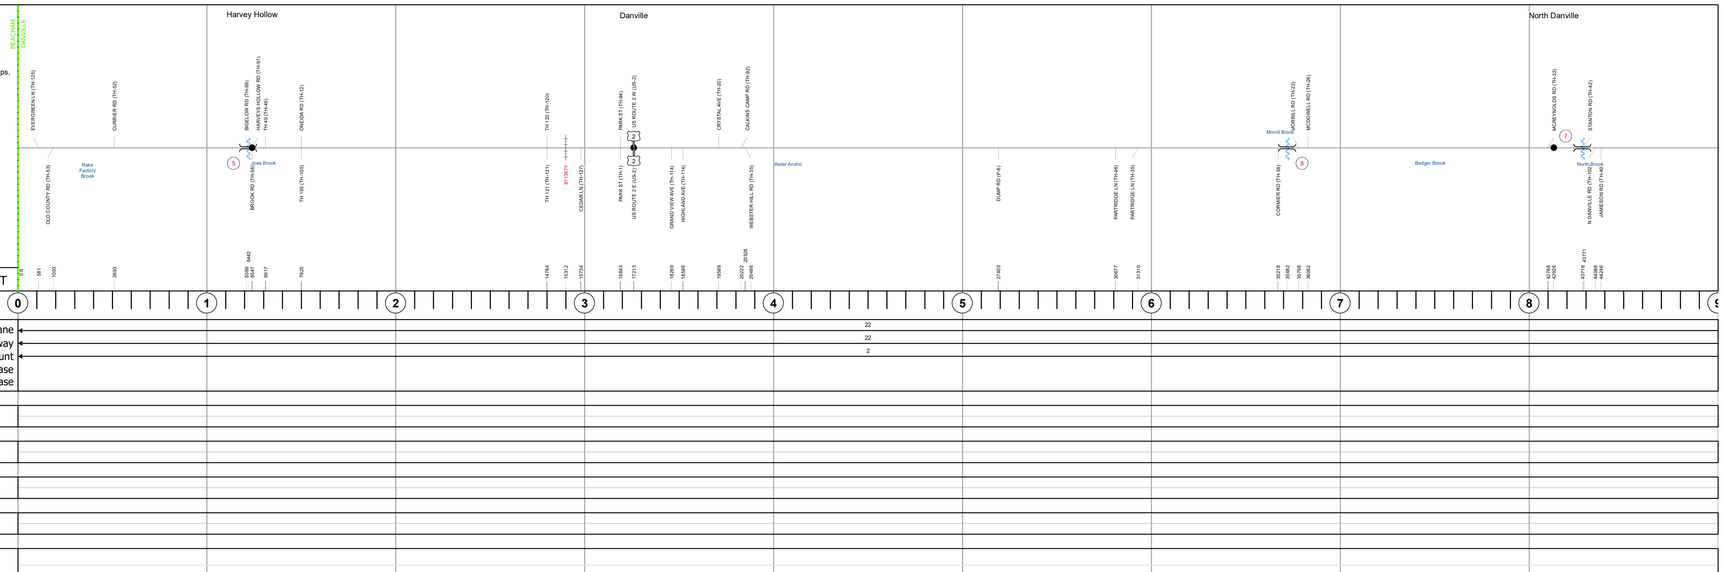

Road Widths

Travellane	22
Roadway	22
Lane Count	2
Base	
Subbase	

Curves

Grades

Guardrails

Rumblestrips

Historic Projects

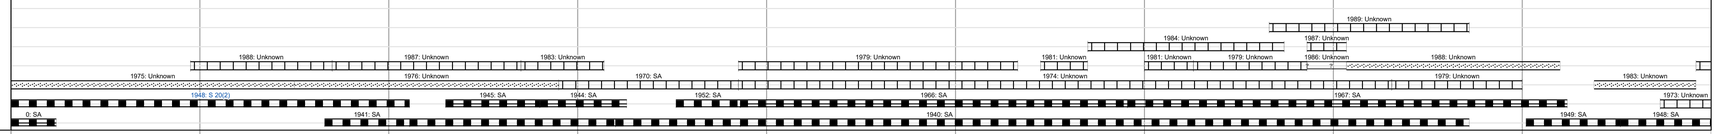

Maintenance Garage

Speed Zone

Functional Class

5

National Highway System

Limited Access Highway

Customer Service Level

Traffic Counters

CZF-J 303037:I:S:S-N
C:343

AADT

2022	1425		1958	1343		452		515	
2021	1414		1942	1332		448		511	
2020	1248		1536	996		616		451	
2019	1200		1813	1176		727		532	
2018	1200		1800	1200		730		510	

Crash Locations

(Incomplete) 2023
2022
2021
2020
2019

STRUCTURE DESCRIPTIONS

Bridge 5:
Tee Beam - 1929
Structure No. 200215000503032
Length: 44'
Height: 100.0'
Width: 20.0'
Weight Limit: 0
Facility Carried: TR 03 FAS 215
Structure Type: CONCRETE T-BEAM
Features Intersected: JOES BROOK
Surface: Bituminous
Inspection Date: 7/2022
Maintenance/Ownership: Town

Bridge 8:
Stringer/multi-beam or girder - 1935
Structure No. 200215000803032
Length: 59'
Height: 100.0'
Width: 20.0'
Weight Limit: 0
Facility Carried: TR 02 FAS 215
Structure Type: ROLLED BEAM
Features Intersected: MORRILL BROOK
Surface: Bituminous
Inspection Date: 7/2022
Maintenance/Ownership: Town

Bridge 7:
Slab - 1937
Structure No. 200215000703032
Length: 59'
Height: 100.0'
Width: 21.0'
Weight Limit: 0
Facility Carried: TR 02 FAS 215
Structure Type: PRESTRES VOIDED SLAB
Features Intersected: NORTH BROOK
Surface: Bituminous
Inspection Date: 7/2022
Maintenance/Ownership: Town

Historic Projects
- Unknown
- Retreatment
- Resurface
- Bituminous Mix
- Skinny Mix
- Bituminous Seal
- Bituminous Concrete
- Bituminous Macadam
- Cold Plane and Bituminous Concrete
- Concrete
- Gravel
- Surface Treated Gravel
- Plant Mix
- Reclaimed Base and Bituminous Concrete

Indicated plans available - http://vtransmap01.aot.state.vt.us/rp/dpr/Diwebstore/

Functional Class
- 1 - Interstate System
- 2 - Other Freeways and Expressways
- 3 - Principal Arterial
- 4 - Minor Arterial
- 5 - Major Collector
- 6 - Minor Collector

Speed Zones
SPEED LIMIT 25 | 30 | 35 | 40 | 45 | 50 | 55 | 60 | 65

Curves
(degrees) Left / Right

Grades
(percent) grade up / grade down

Road Widths
(ft)

Traffic Counters
- Continuous (CTC)
- Weigh-In-Motion (WIM)
- Short-Term, Scheduled
- Short-Term, Unscheduled

(counter ID)

AADT
(AADT)

Crash Locations
- Fatal
- Injury
- Property Damage Only
- Unknown Crash Type

High Crash Locations (HCL's)
Sections (& Intersections)
HCL No.
1 - 100 (1 - 10)
101 - 200 (11 - 20)
201 - 300 (21 - 30)
301 - 400 (31 - 40)
401 - 800 (41 - 113)

Mileage by Functional Class By Sheet

0215	5 - Major Collector	9.000

Page Total Mileage: 9.000 mi

Mileage by Town By Sheet

DANVILLE - S02150303	9.0 of 10.22

Page Total Mileage: 9.0 mi

DISTRICT	TOWN	Date: 09/26/23	ROUTE
7	DANVILLE	1 of 2 TWN mileage: 0.0 to 9.0	Maj-0215 ETE mileage: 12.36 to 21.36