# Route Log and Progress Chart

**DRAFT**

Please Note: Errors and Omissions May Exist.
Contact the VTrans Mapping Section with questions or concerns.

| DISTRICT | TOWN | ROUTE |
|---|---|---|
| 5 | LINCOLN | Min-0640 |

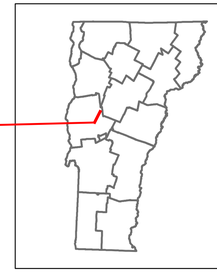

**Min-0640**

## Base Map

1 in = 2,000 feet

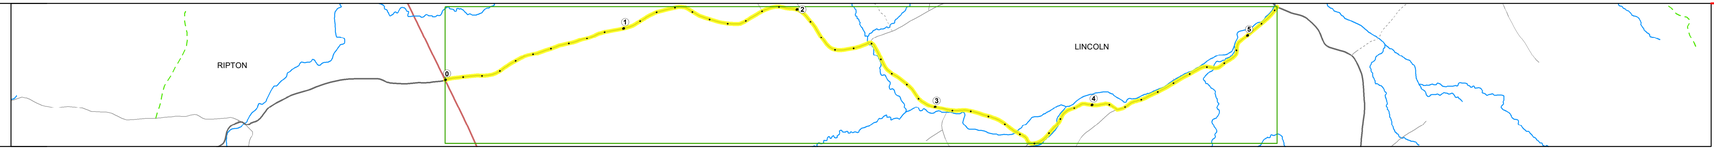


## Stick Diagram

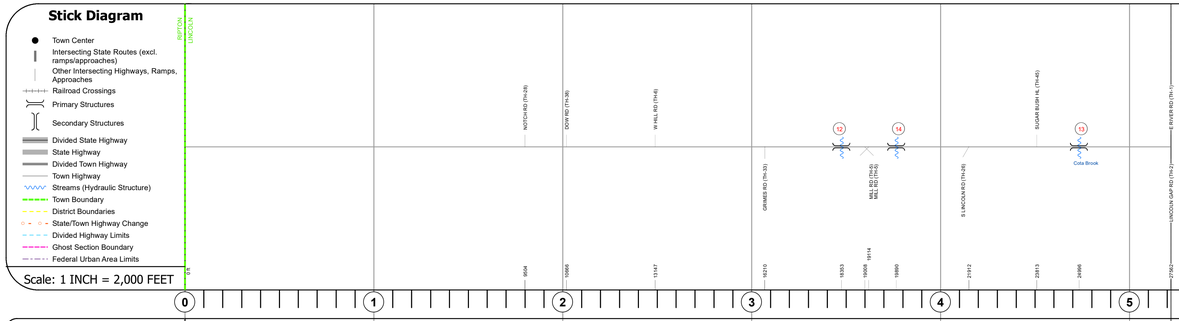


## Road Widths

| | |
|---|---|
| Travellane | 20 |
| Roadway | 20 |
| Lane Count | 2 |
| Base | |
| Subbase | |

**Curves**

**Grades**

**Guardrails**

**Rumblestrips**

**Historic Projects**

**Maintenance Garage**

**Speed Zone**

**Functional Class**

6

**National Highway System**

**Limited Access Highway**

**Customer Service Level**

**Traffic Counters**

AZDC

A336

**AADT**

2022
2021
2020
2019
2018

**Crash Locations**

(Incomplete) 2023
2022
2021
2020
2019

## STRUCTURE DESCRIPTIONS

Bridge 12:
Stringer/multi-beam or girder - 1950
Structure No. 100110001201101
Length: 29'
Height: 100.0'
Width: 19.0'
Weight Limit: 0
Facility Carried: C2001
Structure Type: STEEL BEAM
Features Intersected: BROOK
Inspection Date: 8/2022
Maintenance/Ownership: Town

Bridge 14:
Stringer/multi-beam or girder - 1939
Structure No. 100110001401101
Length: 54'
Height: 100.0'
Width: 22.0'
Weight Limit: 0
Facility Carried: C2001
Structure Type: STEEL BEAM
Features Intersected: NEW HAVEN RIVER
Inspection Date: 8/2022
Maintenance/Ownership: Town

Bridge 13:
Slab - 1939
Structure No. 100110001301101
Length: 38'
Height: 100.0'
Width: 22.0'
Weight Limit: 0
Facility Carried: C2001
Structure Type: PRECAST CONC. SLAB
Features Intersected: COTA BROOK
Surface: Bituminous
Inspection Date: 8/2022
Maintenance/Ownership: Town

**Historic Projects**
Unknown; Retreatment; Resurface; Bituminous Mix; Skinny Mix; Bituminous Seal; Bituminous Concrete; Bituminous Macadam; Cold Plane and Bituminous Concrete; Concrete; Gravel; Surface Treated Gravel; Plant Mix; Reclaimed Base and Bituminous Concrete

Indicated plans available - http://vtransmap01.aot.state.vt.us/rp/dpr/Diwebstore/

**Functional Class**
1 - Interstate System; 2 - Other Freeways and Expressways; 3 - Principal Arterial; 4 - Minor Arterial; 5 - Major Collector; 6 - Minor Collector

**Speed Zones**
SPEED LIMIT 25; 30; 35; 40; 45; 50; 55; 60; 65

**Curves** (degrees) Left / Right

**Grades** (percent) grade up / grade down

**Road Widths** (ft)

**Traffic Counters**
Continuous (CTC)
Weigh-In-Motion (WIM)
Short-Term, Scheduled
Short-Term, Unscheduled
(counter ID)
**AADT** (AADT)

**Crash Locations**
Fatal; Injury; Property Damage Only; Unknown Crash Type

**High Crash Locations (HCL's)**
Sections (& Intersections)
HCL No.
1 - 100 (1 - 10); 101 - 200 (11 - 20); 201 - 300 (21 - 30); 301 - 400 (31 - 40); 401 - 800 (41 - 113)

**Mileage by Functional Class By Sheet**

| | | |
|---|---|---|
| 0640 | 6 - Minor Collector | 5.220 |

Page Total Mileage: 5.220 mi

**Mileage by Town By Sheet**

| | |
|---|---|
| LINCOLN - S06400110 | 5.22 of 5.22 |

Page Total Mileage: 5.22 mi

| DISTRICT | TOWN | Date: 09/26/23 | ROUTE |
|---|---|---|---|
| 5 | LINCOLN | 1 of 1<br>TWN mileage:<br>0.0 to 5.22 | Min-0640<br>ETE mileage:<br>4.9 to 10.12 |