Route Log and Progress Chart

DRAFT

Please Note: Errors and Omissions May Exist.
Contact the VTrans Mapping Section with questions or concerns.

DISTRICT	TOWN	ROUTE
6	MONTPELIER	US-2

2

Base Map

1 in = 2,000 feet

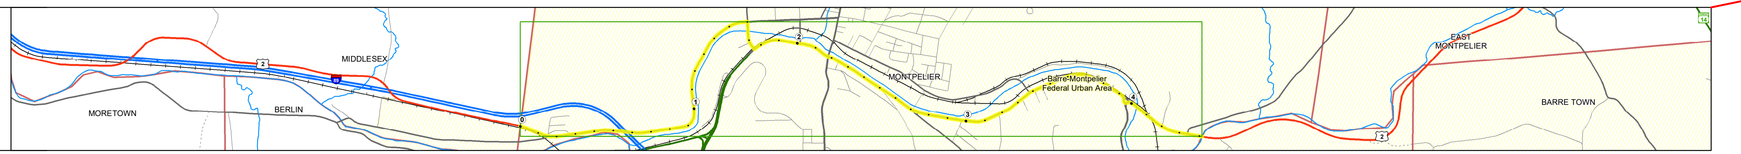

Stick Diagram

- Town Center
- Intersecting State Routes (excl. ramps/approaches)
- Other Intersecting Highways, Ramps, Approaches
- Railroad Crossings
- Primary Structures
- Secondary Structures
- Divided State Highway
- State Highway
- Divided Town Highway
- Town Highway
- Streams (Hydraulic Structure)
- Town Boundary
- District Boundaries
- State/Town Highway Change
- Divided Highway Limits
- Ghost Section Boundary
- Federal Urban Area Limits

Scale: 1 INCH = 2,000 FEET

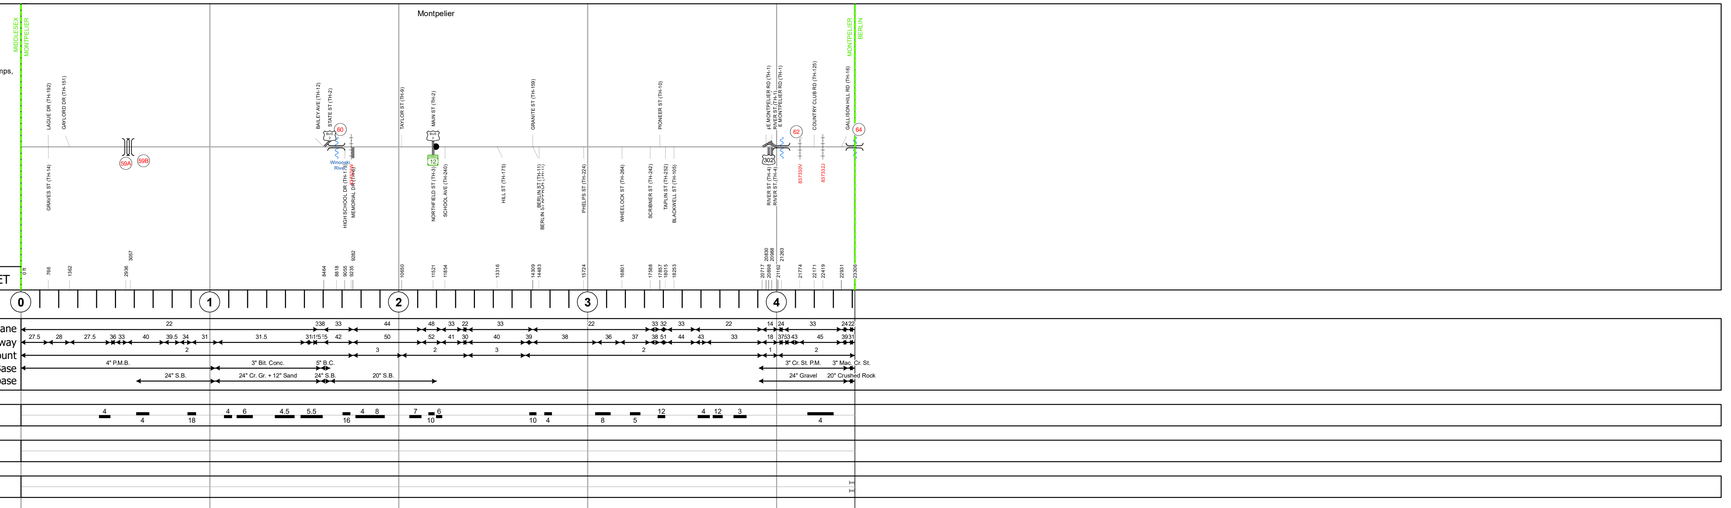

Road Widths

Curves

Grades

Guardrails

Rumblestrips

Historic Projects

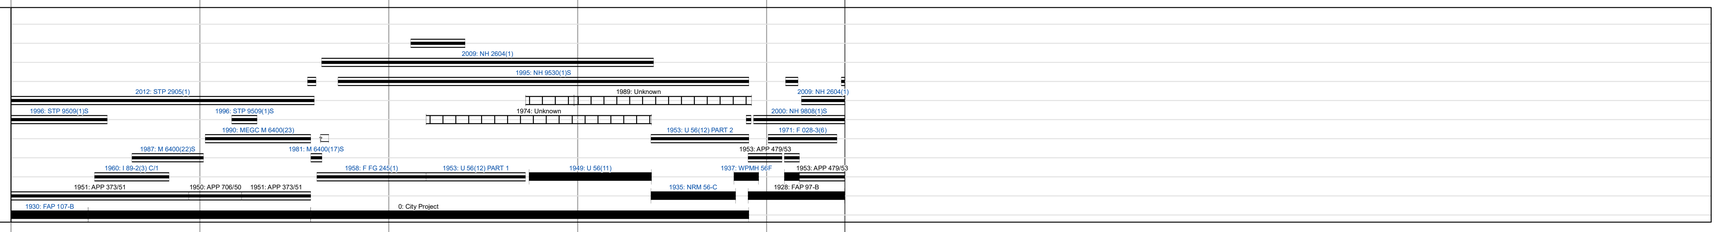

Maintenance Garage

Speed Zone

Functional Class

National Highway System

Limited Access Highway

Customer Service Level

Traffic Counters

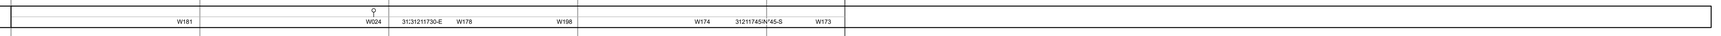

AADT

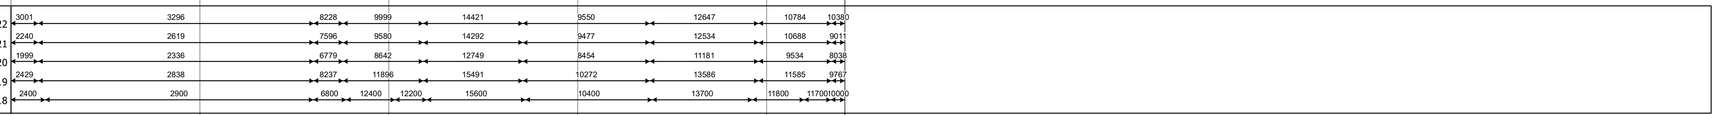

Crash Locations

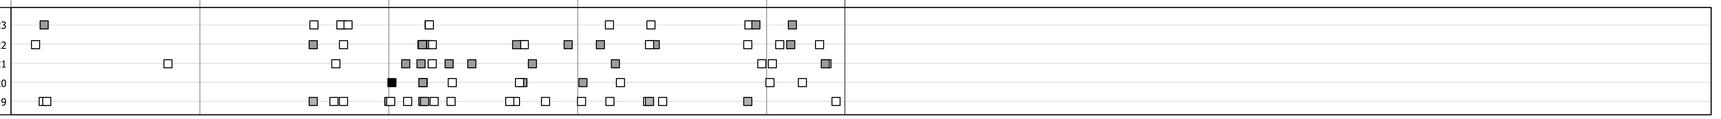

STRUCTURE DESCRIPTIONS

Unknown 59A:
Unknown
Structure No. 200089042S12112
Structure Type: Unknown

Unknown 59B:
Unknown
Structure No. 200089042N12112
Structure Type: Unknown

Bridge 60:
Stringer/multi-beam or girder - 1958
Structure No. 206400006012112
Length: 255'
Height: 100.0'
Width: 40.0'
Weight Limit: 0
Facility Carried: US 02 ML
Structure Type: 3 SPAN ROLLED BEAM
Features Intersected: WINOOSKI RIVER
Surface: Bituminous
Inspection Date: 6/2021
Maintenance/Ownership: City/Municipal

Bridge 62:
Stringer/multi-beam or girder - 1971
Structure No. 200028006212112
Length: 214'
Height: 100.0'
Width: 43.0'
Weight Limit: 0
Facility Carried: US 02 ML
Structure Type: 3 SP CONT ROLLED BM
Features Intersected: WINOOSKI RIVER
Surface: Bituminous
Inspection Date: 6/2021
Maintenance/Ownership: City/Municipal

Bridge 64:
Stringer/multi-beam or girder - 1961
Structure No. 200028006412112
Length: 99'
Height: 100.0'
Width: 34.0'
Weight Limit: 0
Facility Carried: US 02 ML
Structure Type: ROLLED BEAM
Features Intersected: WINOOSKI RIVER
Inspection Date: 11/2022
Maintenance/Ownership: City/Municipal

Historic Projects
Unknown; Retreatment; Resurface; Bituminous Mix; Skinny Mix; Bituminous Seal; Bituminous Concrete; Bituminous Macadam; Cold Plane and Bituminous Concrete; Concrete; Gravel; Surface Treated Gravel; Plant Mix; Reclaimed Base and Bituminous Concrete

Indicated plans available - http://vtransmap01.act.state.vt.us/rp/dpr/Diwebstore/

Functional Class
1 - Interstate System; 2 - Other Freeways and Expressways; 3 - Principal Arterial; 4 - Minor Arterial; 5 - Major Collector; 6 - Minor Collector

Speed Zones
SPEED 25; SPEED 30; SPEED 35; SPEED 40; SPEED 45; SPEED 50; SPEED 55; SPEED 60; SPEED 65

Curves (degrees) Left / Right

Grades (percent) grade up / grade down

Road Widths (ft)

Traffic Counters
Continuous (CTC); Weigh-In-Motion (WIM); Short-Term, Scheduled; Short-Term, Unscheduled (counter ID)

AADT (AADT)

Crash Locations
Fatal; Injury; Property Damage Only; Unknown Crash Type

High Crash Locations (HCL's)
Sections (& Intersections)

HCL No.	
1 - 100 (1 - 10)	201 - 300 (21 - 30)
101 - 200 (11 - 20)	301 - 400 (31 - 40)
	401 - 800 (41 - 113)

Mileage by Functional Class By Sheet

028-3	3 - Other Principal Arterial	2.232
028-2	3 - Other Principal Arterial	0.424
6400	4 - Minor Arterial	1.758

Page Total Mileage: 4.414 mi

Mileage by Town By Sheet

MONTPELIER - U002-1211	4.414 of 4.414

Page Total Mileage: 4.414 mi

DISTRICT	TOWN	Date: 09/27/23	ROUTE
6	MONTPELIER	1 of 1 TWN mileage: 0.0 to 4.414	US-2 ETE mileage: 74.54 to 78.954

For More Information Contact - Vermont Agency of Transportation, Policy, Planning and Intermodal Development Division - Mapping Section, 219 North Main Street, Barre, VT 05641 Telephone: 802-828-2600.