Route Log and Progress Chart

DRAFT

Please Note: Errors and Omissions May Exist.
Contact the VTrans Mapping Section with questions or concerns.

DISTRICT	TOWN	ROUTE
7	SAINT JOHNSBURY	US-5

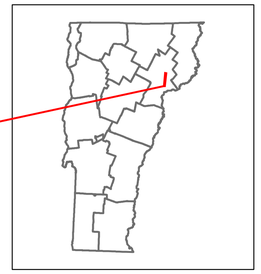

5

Base Map

1 in = 2,000 feet

Stick Diagram

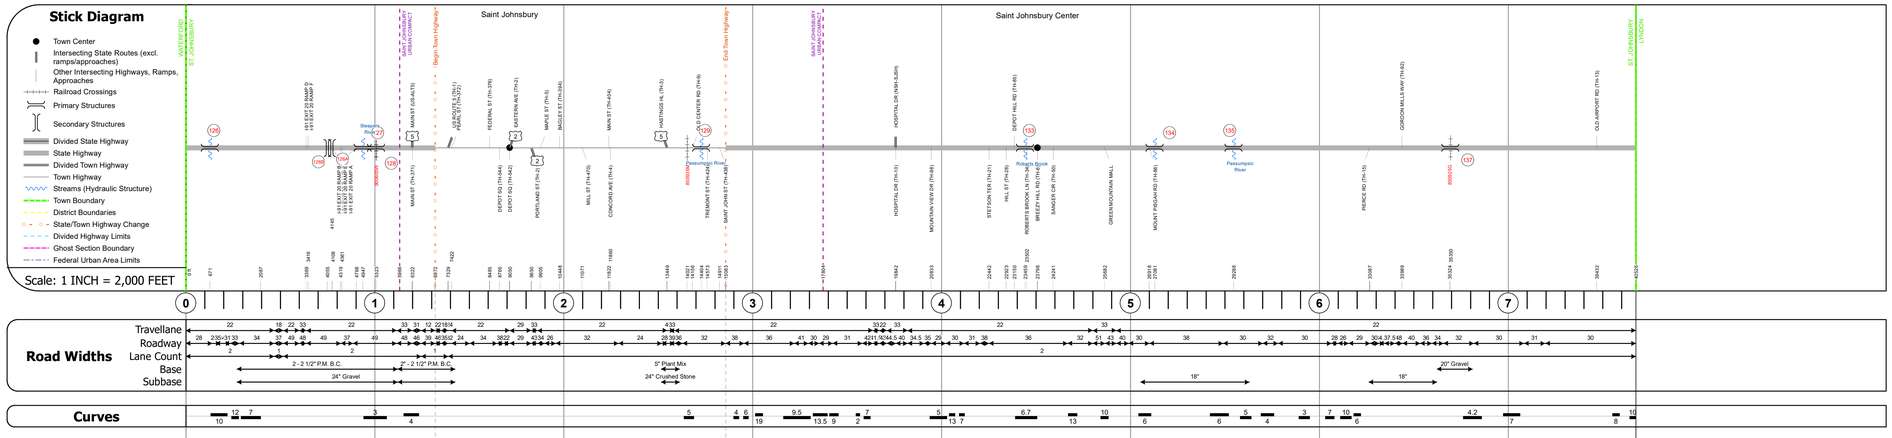

STRUCTURE DESCRIPTIONS

Bridge 126:
Culvert - 1919
Structure No. 300113012603111
Length: 8'
Facility Carried: US5
Structure Type: RC BOX
Features Intersected: BROOK
Inspection Date: 11/2024
Maintenance: State

Bridge 126A:
Stringer/multi-beam or girder
Structure No. 200091083S03112
Length: 216'
Facility Carried: I 91
Structure Type: 2 SP CONT WLD PL GIR
Maintenance/Ownership: State

Bridge 126B:
Stringer/multi-beam or girder
Structure No. 200091083N03112
Length: 216'
Facility Carried: I 91
Structure Type: 2 SP CONT WLD PL GIR
Maintenance/Ownership: State

Bridge 127:
Culvert - 1975
Structure No. 207000012703112
Length: 302'
Facility Carried: US 05
Structure Type: TWIN CELL RC BOX
Features Intersected: SLEEPERS RIVER
Inspection Date: 72/23
Maintenance/Ownership: State

Bridge 128:
Arch - deck - 1976
Structure No. 207000012803112
Length: 242'
Width: 84.0'
Under Clearance: 22.42'
Facility Carried: US 05
Structure Type: CGMPA
Features Intersected: US 5 OVER LVRR
Inspection Date: 72/23
Maintenance/Ownership: State

Bridge 129:
Stringer/multi-beam or girder - 1989
Structure No. 200041012903112
Length: 192'
Width: 35.9'
Facility Carried: US 05
Structure Type: 2 SP CONT WLD GIRDER
Features Intersected: PASSUMPSIC RIVER
Surface: Bituminous
Inspection Date: 72/25
Maintenance/Ownership: Town

Bridge 133:
Frame - 1919
Structure No. 300113013303111
Length: 8'
Under Clearance: 8.0'
Facility Carried: US5
Structure Type: CONCRETE RIGID FRAME
Features Intersected: ROBERTS BROOK
Surface: Bituminous
Inspection Date: 11/2020
Maintenance: State

Bridge 134:
Culvert - 1954
Structure No. 300113013403111
Length: 10'
Under Clearance: 10.0'
Facility Carried: US5
Structure Type: CGMPP
Features Intersected: BROOK
Inspection Date: 11/2020
Maintenance: State

Bridge 135:
Stringer/multi-beam or girder - 1954
Structure No. 207000013503112
Length: 458'
Width: 29.9'
Facility Carried: US 05
Structure Type: 5 SPAN ROLLED BEAM
Features Intersected: PASSUMPSIC RIVER
Surface: Bituminous
Inspection Date: 62/23
Maintenance/Ownership: State

Bridge 137:
Stringer/multi-beam or girder - 1936
Structure No. 207000013703112
Length: 248'
Width: 33.3'
Under Clearance: 21.67'
Facility Carried: US 05
Structure Type: 3 SPAN ROLLED BEAM
Features Intersected: US 5 OVER CONN RIVER RR
Surface: Bituminous
Inspection Date: 62/23
Maintenance/Ownership: State

Historic Projects

Unknown
Retreatment
Resurface
Bituminous Mix
Skinny Mix
Bituminous Seal
Bituminous Concrete
Bituminous Macadam
Cold Plane and Bituminous Concrete
Concrete
Gravel
Surface Treated
Gravel
Plant Mix
Reclaimed Base and Bituminous Concrete

Indicated plans available - http://vtransmap01.aot.state.vt.us/rp/dpr/Diwebstore/

Functional Class

1 - Interstate System
2 - Other Freeways and Expressways
3 - Principal Arterial
4 - Minor Arterial
5 - Major Collector
6 - Minor Collector

Speed Zones

SPEED LIMIT 25 30 35 40 45 50 55 60 65

Curves

(degrees) Left Right

Grades

(percent) grade up grade down

Road Widths

(ft)

Traffic Counters

Continuous (CTC)
Weigh-In-Motion (WIM)
Short-Term, Scheduled
Short-Term, Unscheduled
(counter ID)

AADT

(AADT)

Crash Locations

Fatal
Injury
Property Damage Only
Unknown Crash Type

High Crash Locations (HCL's)

Sections (& Intersections)

HCL No.	
1 - 100 (1 - 10)	201 - 300 (21 - 30)
101 - 200 (11 - 20)	301 - 400 (31 - 40)
	401 - 800 (41 - 113)

Mileage by Functional Class By Sheet

041-1	3 - Other Principal Arterial	0.114
7000	4 - Minor Arterial	5.631
041-1	4 - Minor Arterial	1.930

Page Total Mileage: 7.675 mi

Mileage by Town By Sheet

SAINT JOHNSBURY - U005-0311	7.675 of 7.675

Page Total Mileage: 7.675 mi

DISTRICT	TOWN	Date: 11/21/25	ROUTE
7	SAINT JOHNSBURY	1 of 1 TWN mileage: 0.0 to 7.675	US-5 ETE mileage: 135.737 to 143.412