Route Log and Progress Chart

DRAFT

Please Note: Errors and Omissions May Exist.
Contact the VTrans Mapping Section with questions or concerns.

DISTRICT	TOWN	ROUTE
3	CLARENDON	VT-7B

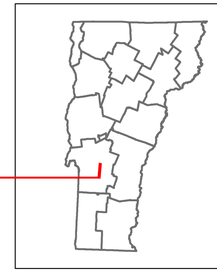

VERMONT 7B

Base Map

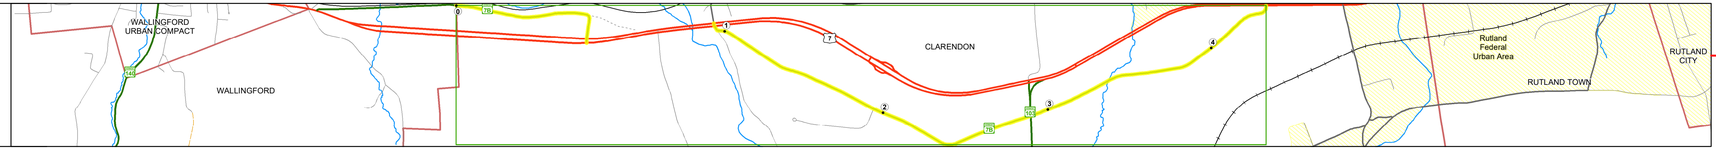

1 in = 0.4 miles

Stick Diagram

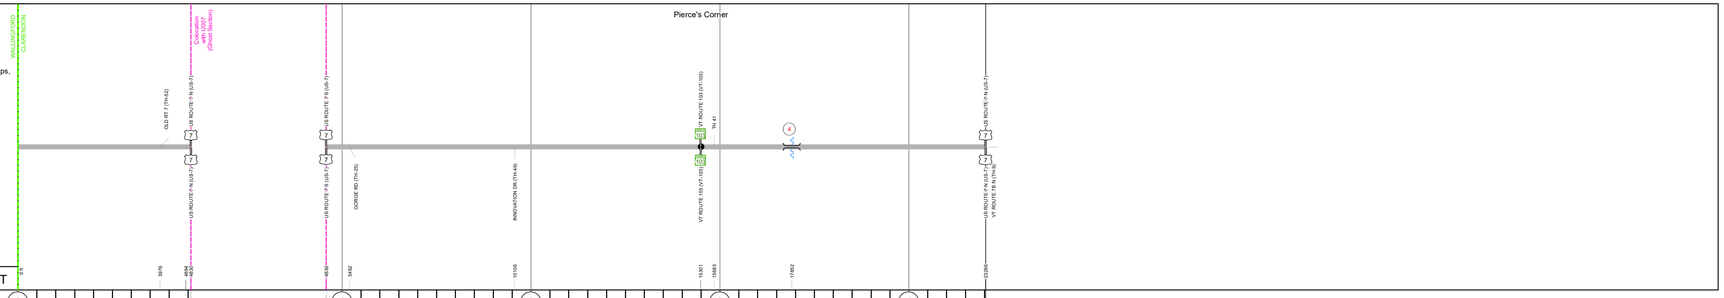

Scale: 1 INCH = 2,000 FEET

Road Widths

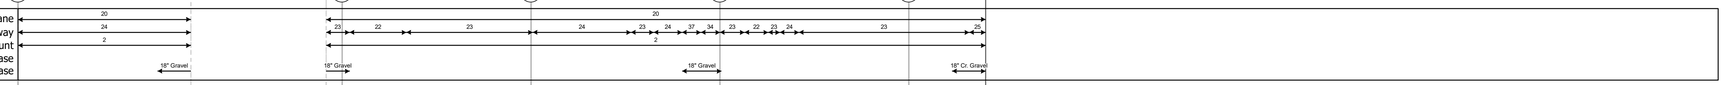

Curves

Grades

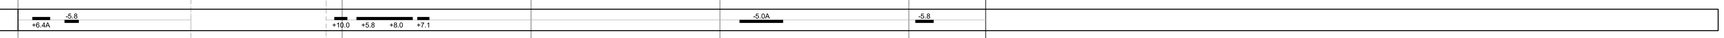

Guardrails

Rumblestrips

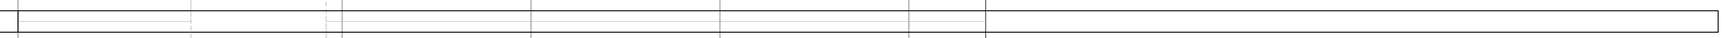

Historic Projects

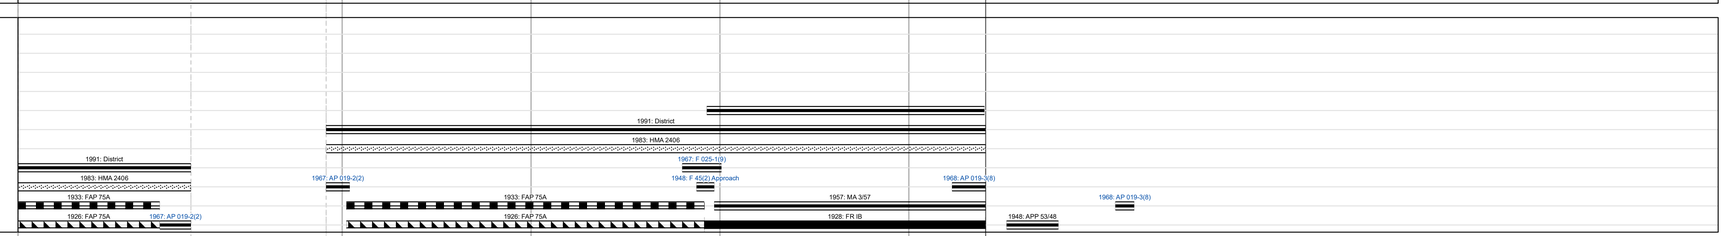

Maintenance Garage

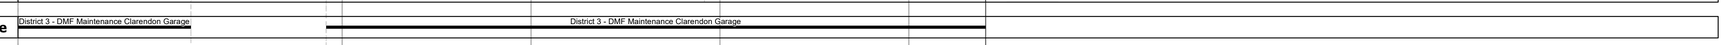

Speed Zone

Functional Class

National Highway System

Limited Access Highway

Customer Service Level

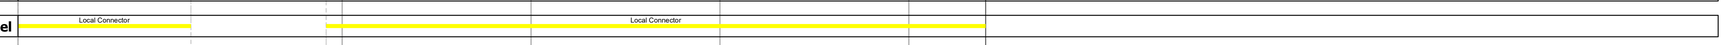

Traffic Counters

AADT

2022	64 / 402 / 402
2021	73 / 399 / 524
2020	64 / 352 / 462
2019	75 / 415 / 545
2018	80 / 420 / 540

Crash Locations

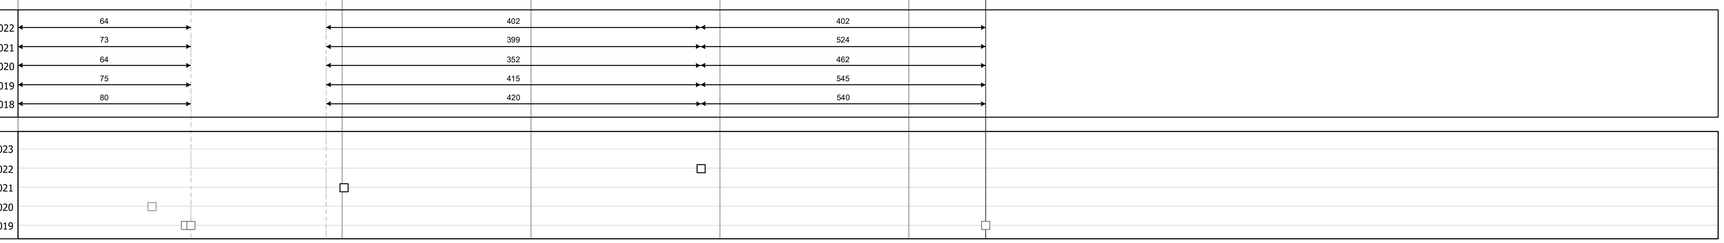

STRUCTURE DESCRIPTIONS

Bridge 4:
Culvert - 1949
Structure No. 300137000411051
Length: 23'
Width: 32.0'
Under Clearance: 7.0'
Weight Limit: 0
Facility Carried: VT7B
Structure Type: RC BOX
Features Intersected: BROOK
Inspection Date: 11/2020
Maintenance: State

Historic Projects
Unknown; Retreatment; Resurface; Bituminous Mix; Skinny Mix; Bituminous Seal; Bituminous Concrete; Bituminous Macadam; Cold Plane and Bituminous Concrete; Concrete; Gravel; Surface Treated Gravel; Plant Mix; Reclaimed Base and Bituminous Concrete

Indicated plans available - http://vtransmap01.aot.state.vt.us/rp/dpr/Diwebstore/

Functional Class
1 - Interstate System; 2 - Other Freeways and Expressways; 3 - Principal Arterial; 4 - Minor Arterial; 5 - Major Collector; 6 - Minor Collector

Speed Zones
SPEED LIMIT 25; 30; 35; 40; 45; 50; 55; 60; 65

Curves (degrees) Left / Right

Grades (percent) grade up / grade down

Road Widths (ft)

Traffic Counters
Continuous (CTC)
Weigh-In-Motion (WIM)
Short-Term, Scheduled
Short-Term, Unscheduled
(counter ID)
AADT (AADT)

Crash Locations
Fatal; Injury; Property Damage Only; Unknown Crash Type

High Crash Locations (HCL's)
Sections (& Intersections)
HCL No.
1 - 100 (1 - 10); 101 - 200 (11 - 20); 201 - 300 (21 - 30); 301 - 400 (31 - 40); 401 - 800 (41 - 113)

Mileage by Functional Class By Sheet

0137	5 - Major Collector	4.406

Page Total Mileage: 4.406 mi

Mileage by Town By Sheet

CLARENDON - V007B1105	4.406 of 4.406
Ghost Section - (US-7, MM 0.753 to 1.469)	

Page Total Mileage: 4.406 mi

DISTRICT	TOWN	Date: 09/28/23	ROUTE
3	CLARENDON	1 of 1 TWN mileage: 0.0 to 4.406	VT-7B ETE mileage: 0.774 to 5.18