Route Log and Progress Chart

DRAFT

Please Note: Errors and Omissions May Exist.
Contact the VTrans Mapping Section with questions or concerns.

DISTRICT	TOWN	ROUTE
9	COVENTRY	VT-14

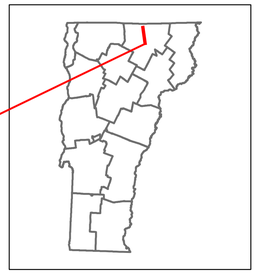

VERMONT 14

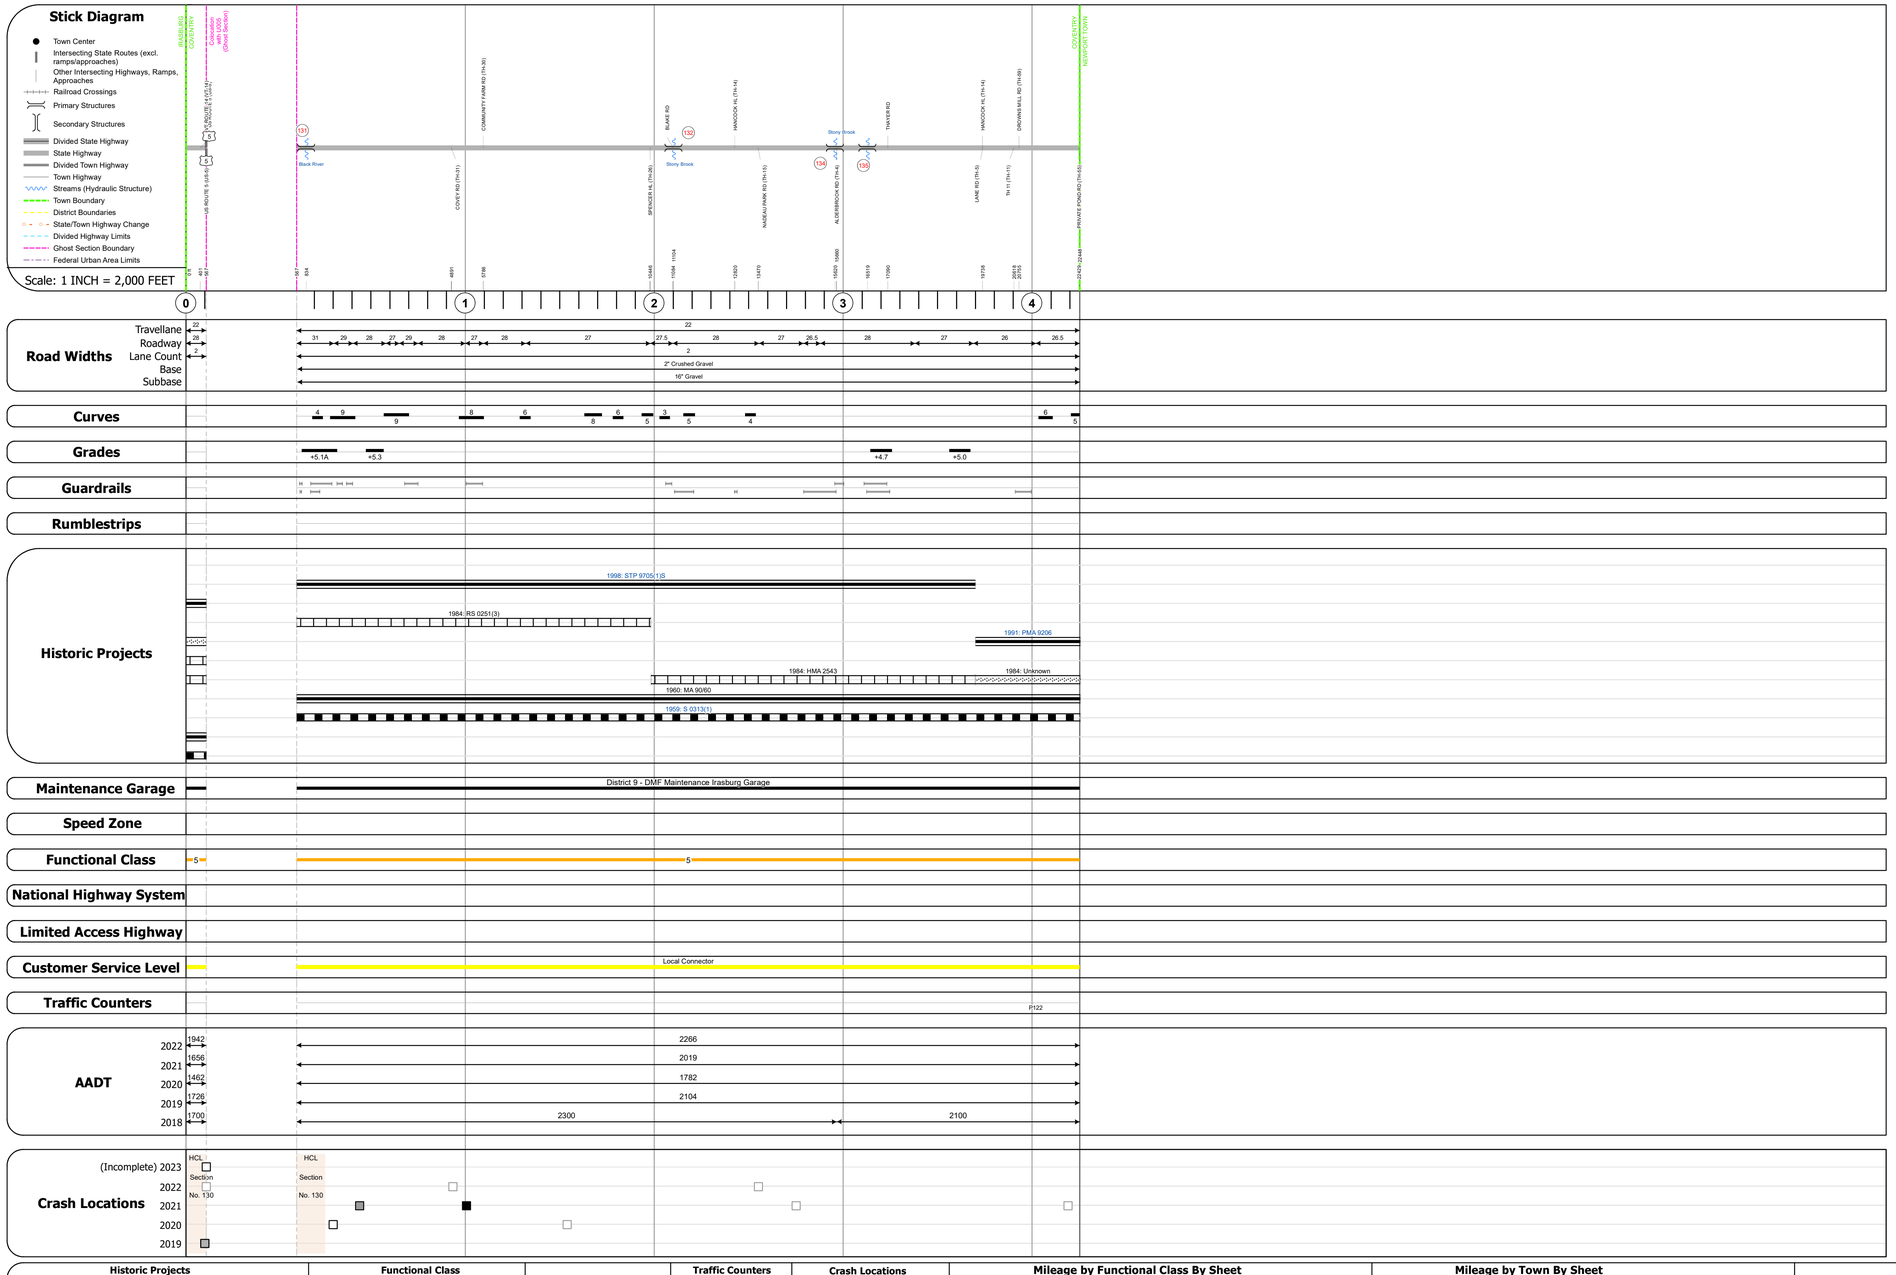

STRUCTURE DESCRIPTIONS

Bridge 131:
Stringer/multi-beam or girder - 1959
Structure No. 200251013110052
Length: 207'
Height: 100.0'
Width: 32.0'
Weight Limit: 0
Facility Carried: VT 14 ML
Structure Type: 3 SPAN ROLLED BEAM
Features Intersected: BLACK RIVER
Surface: Bituminous
Inspection Date: 6/2021
Maintenance/Ownership: State

Bridge 132:
Culvert - 1959
Structure No. 300251013210051
Length: 8'
Under Clearance: 5.0'
Weight Limit: 0
Facility Carried: VT14
Structure Type: CGMPPA
Features Intersected: BROOK
Inspection Date: 10/2022
Maintenance: State

Bridge 134:
Culvert - 1959
Structure No. 300251013410051
Length: 6'
Under Clearance: 6.0'
Weight Limit: 0
Facility Carried: VT14
Structure Type: ACCGMPP
Features Intersected: BROOK
Inspection Date: 11/2021
Maintenance: State

Bridge 135:
Culvert - 1959
Structure No. 300251013510051
Length: 6'
Under Clearance: 6.0'
Weight Limit: 0
Facility Carried: VT14
Structure Type: ACCGMPP
Features Intersected: BROOK
Inspection Date: 11/2021
Maintenance: State

Historic Projects: Unknown; Retreatment; Resurface; Bituminous Mix; Skinny Mix; Bituminous Seal; Bituminous Concrete; Bituminous Macadam; Cold Plane and Bituminous Concrete; Concrete; Gravel; Surface Treated Gravel; Plant Mix; Reclaimed Base and Bituminous Concrete

Functional Class: 1 - Interstate System; 2 - Other Freeways and Expressways; 3 - Principal Arterial; 4 - Minor Arterial; 5 - Major Collector; 6 - Minor Collector

Speed Zones: 25, 30, 35, 40, 45, 50, 55, 60, 65

Curves: (degrees) Left, Right

Grades: (percent) grade up, grade down

Road Widths (ft)

Traffic Counters: Continuous (CTC); Weigh-In-Motion (WIM); Short-Term, Scheduled; Short-Term, Unscheduled (counter ID)

AADT (AADT)

Crash Locations: Fatal; Property Damage Only; Injury; Unknown Crash Type

High Crash Locations (HCL's) Sections (& Intersections)
HCL No.
1 - 100 (1 - 10)
101 - 200 (11 - 20)
201 - 300 (21 - 30)
301 - 400 (31 - 40)
401 - 800 (41 - 113)

Indicated plans available - http://vtransmap01.act.state.vt.us/rp/dpr/Diwebstore/

Mileage by Functional Class By Sheet

0251	5 - Major Collector	4.252

Page Total Mileage: 4.252 mi

Mileage by Town By Sheet

COVENTRY - V014-1005		4.252 of 4.252
Ghost Section - (US-5, MM 0.167 to 0.646)		

Page Total Mileage: 4.252 mi

DISTRICT	TOWN	Date: 09/28/23	ROUTE
9	COVENTRY	1 of 1 TWN mileage: 0.0 to 4.252	VT-14 ETE mileage: 103.143 to 107.395

For More Information Contact - Vermont Agency of Transportation, Policy, Planning and Intermodal Development Division - Mapping Section, 219 North Main Street, Barre, VT 05641 Telephone: 802-828-2600.